






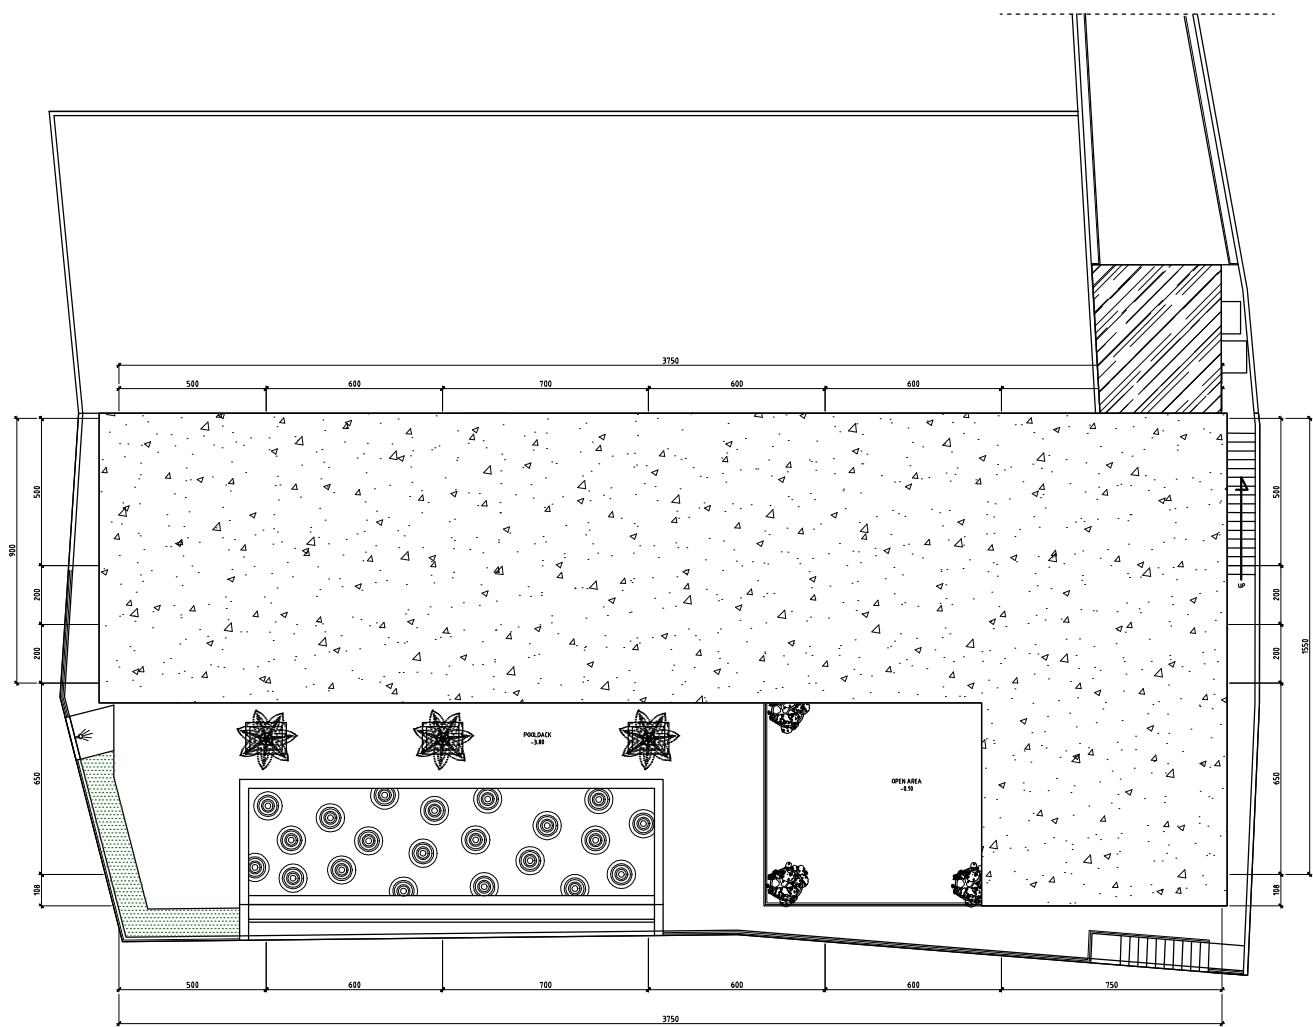


SITE PLAN
SKALA 1: 250

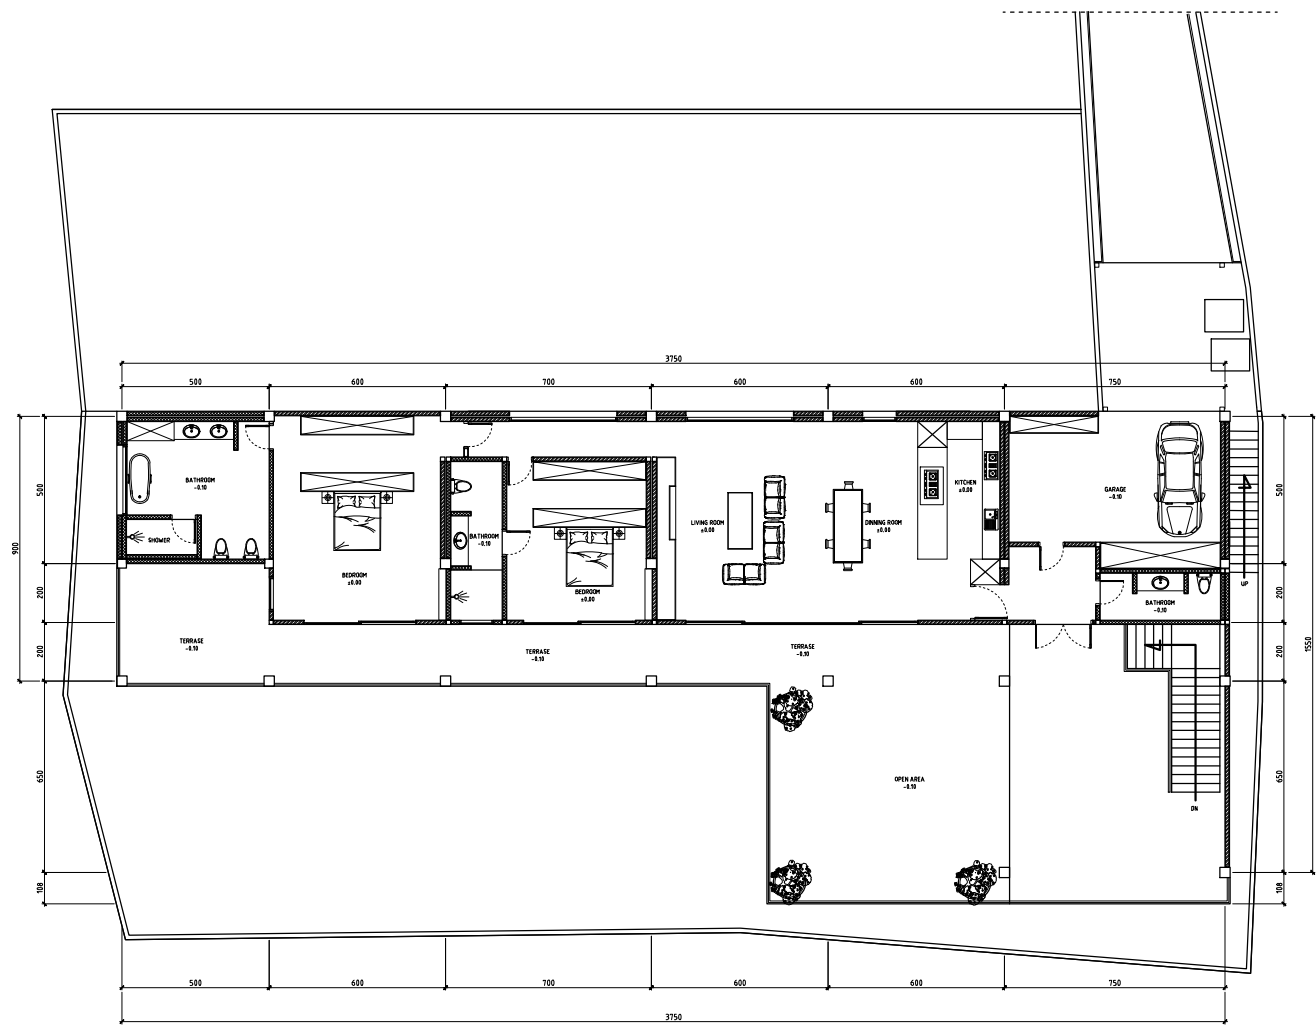


LAYOUT GROUND FLOOR PLAN
SKALA 1 : 250

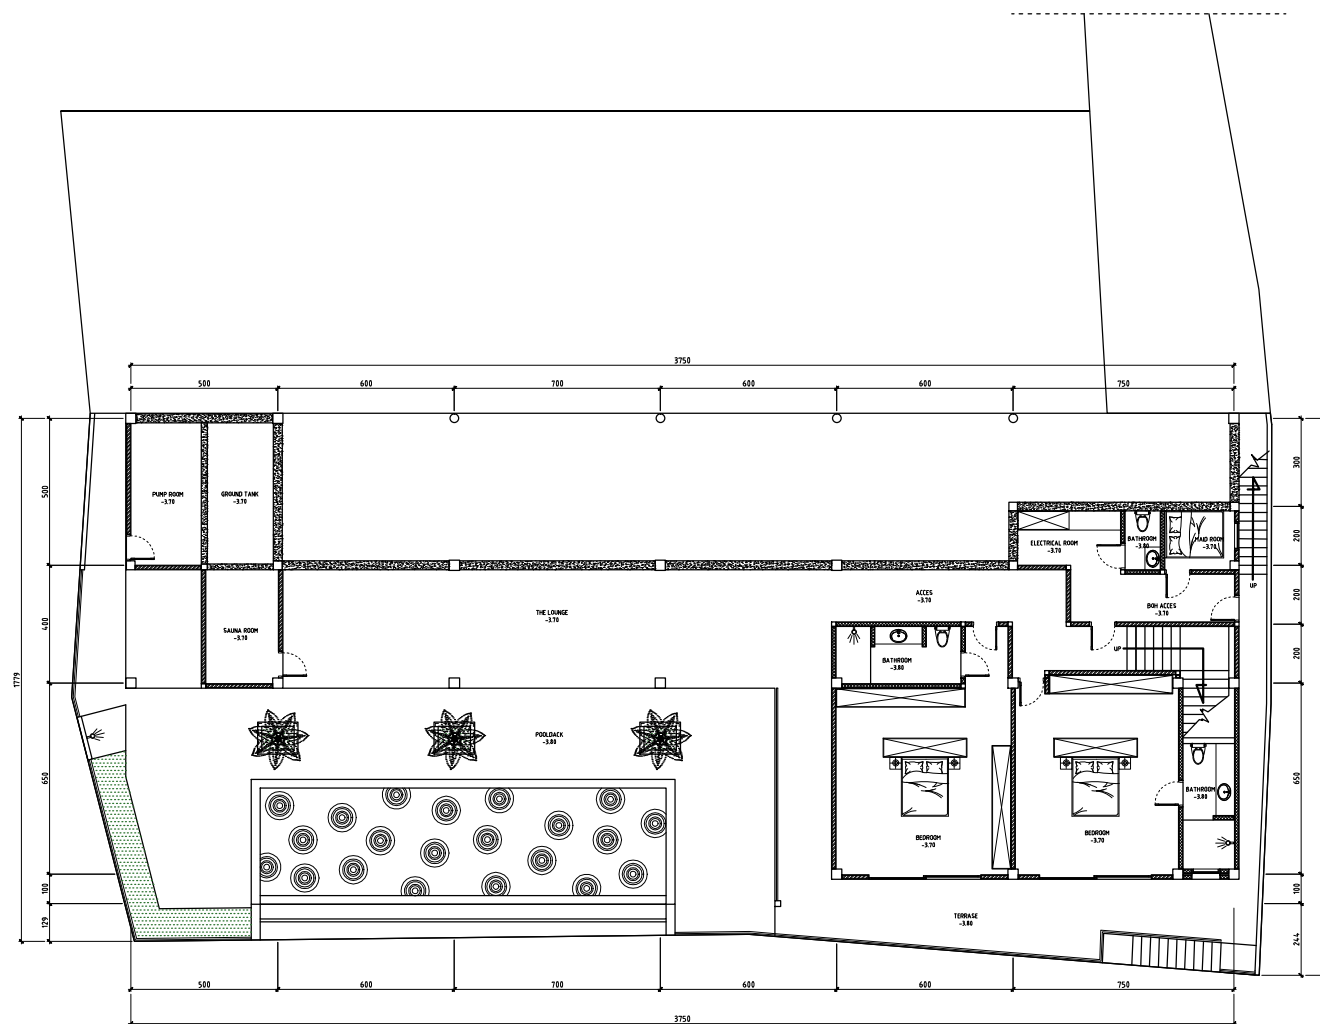


LAYOUT UNDER GROUND FLOOR
 SKALA 1: 250

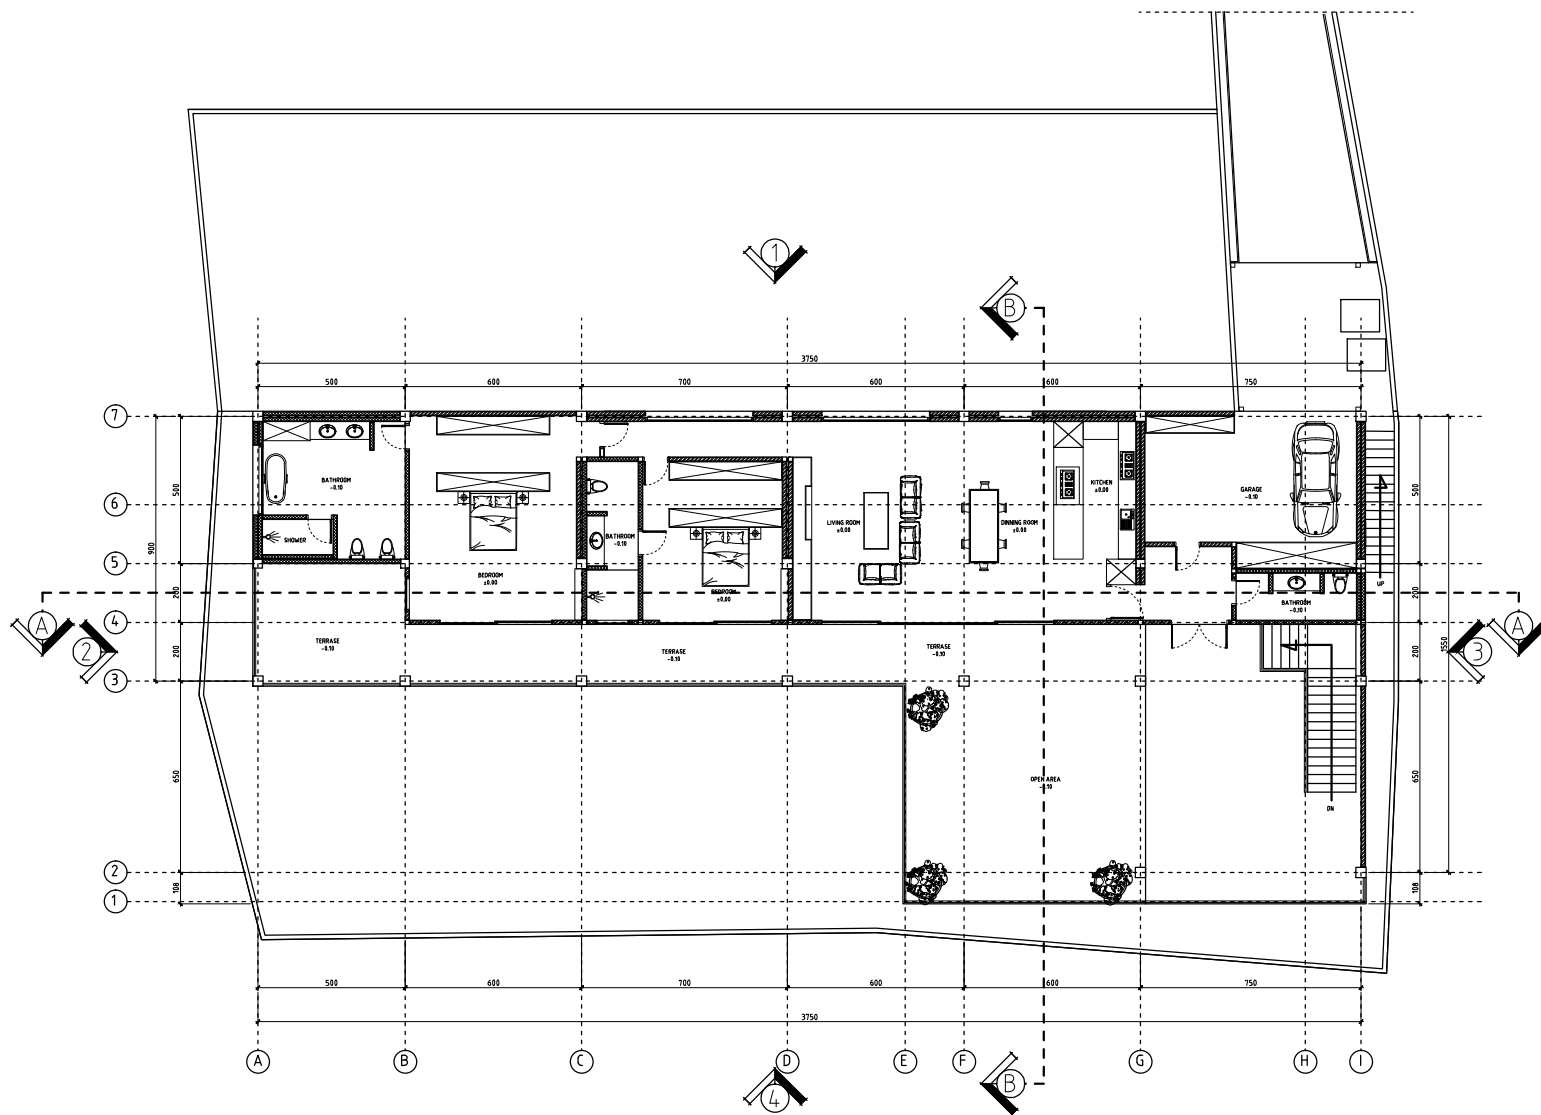


GROUND FLOOR PLAN
SKALA 1 : 250

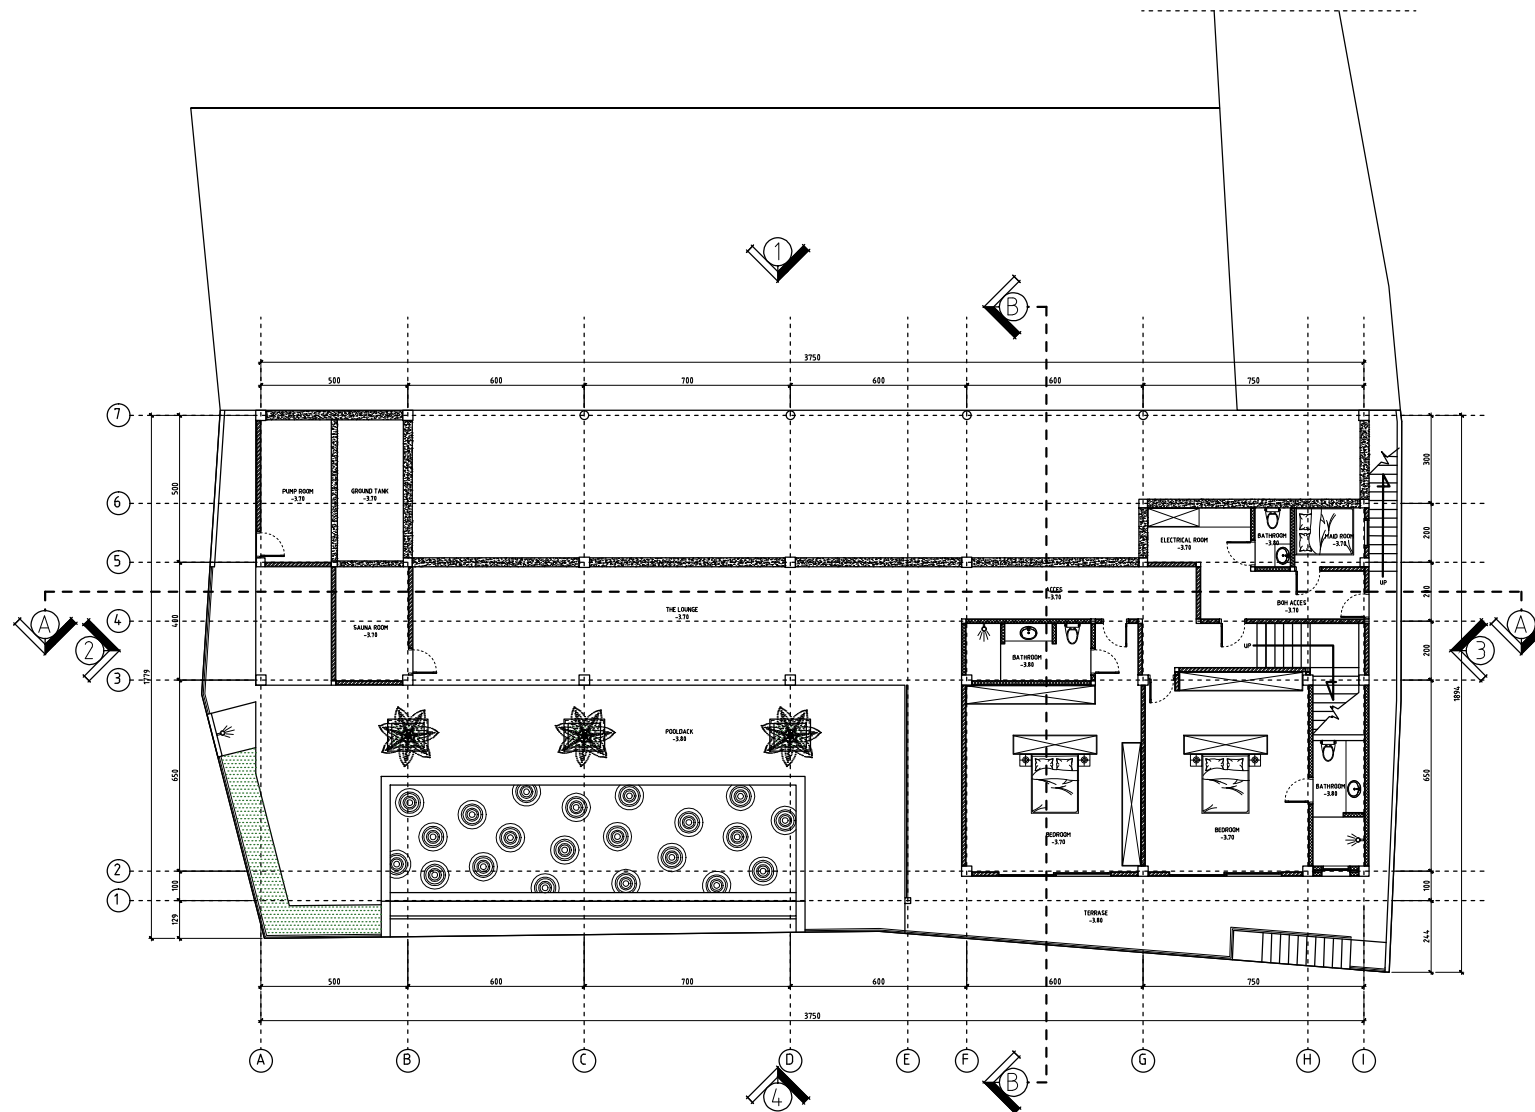

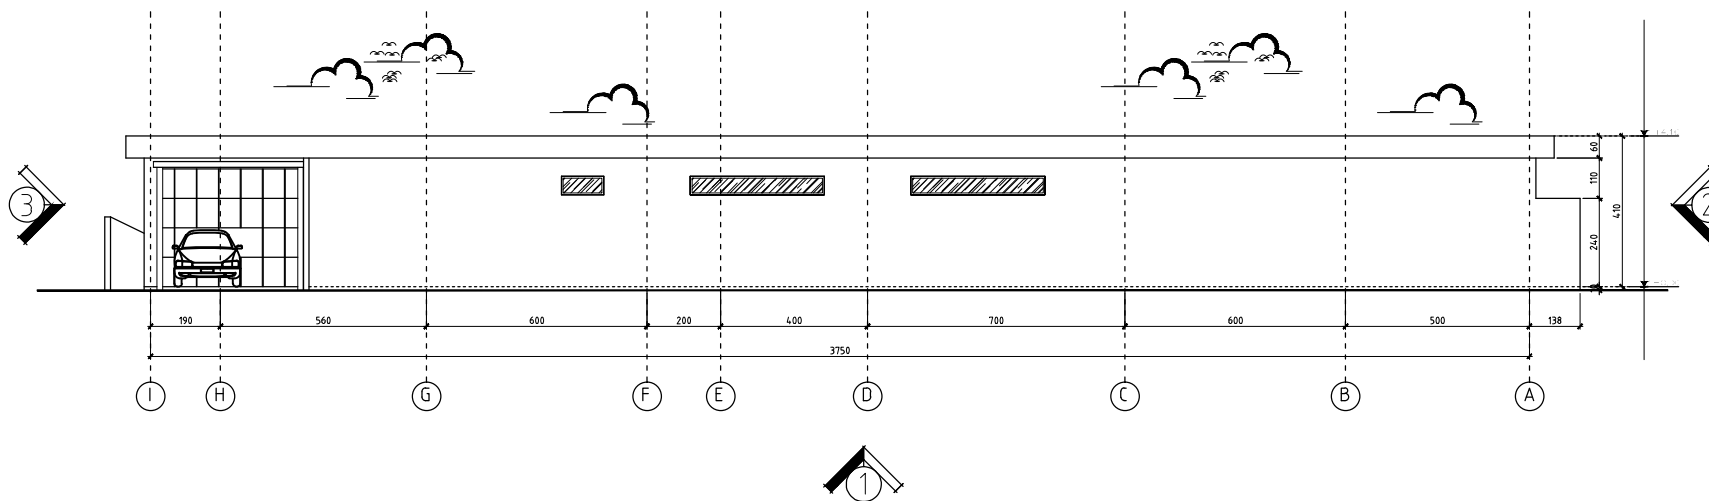


TAMPAK DEPAN (1)
SKALA 1 : 200

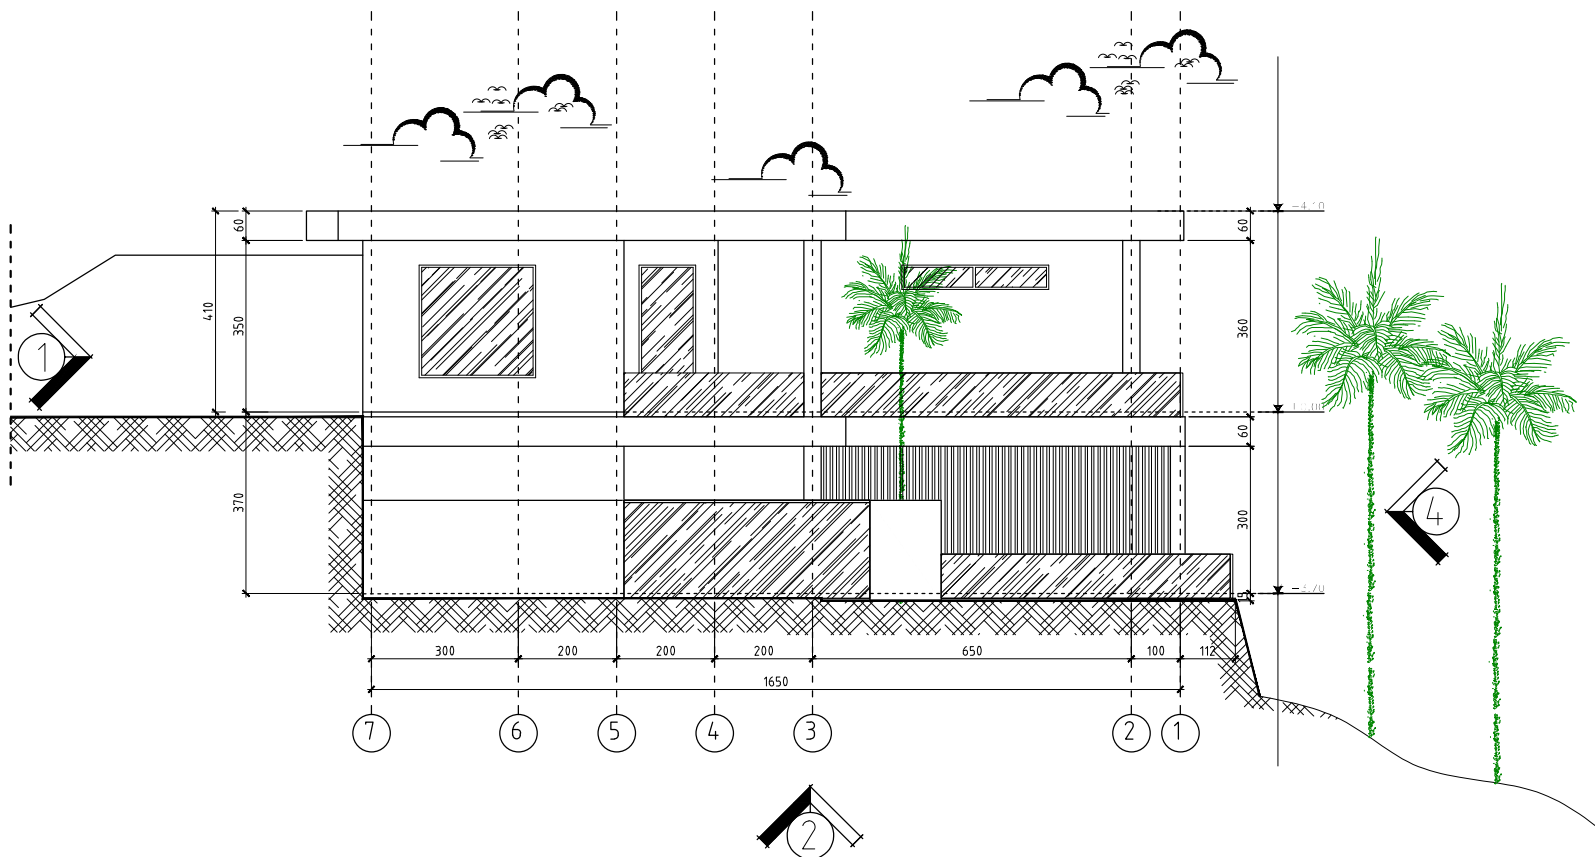


TAMPAK SAMPING (2)

SKALA 1 : 150

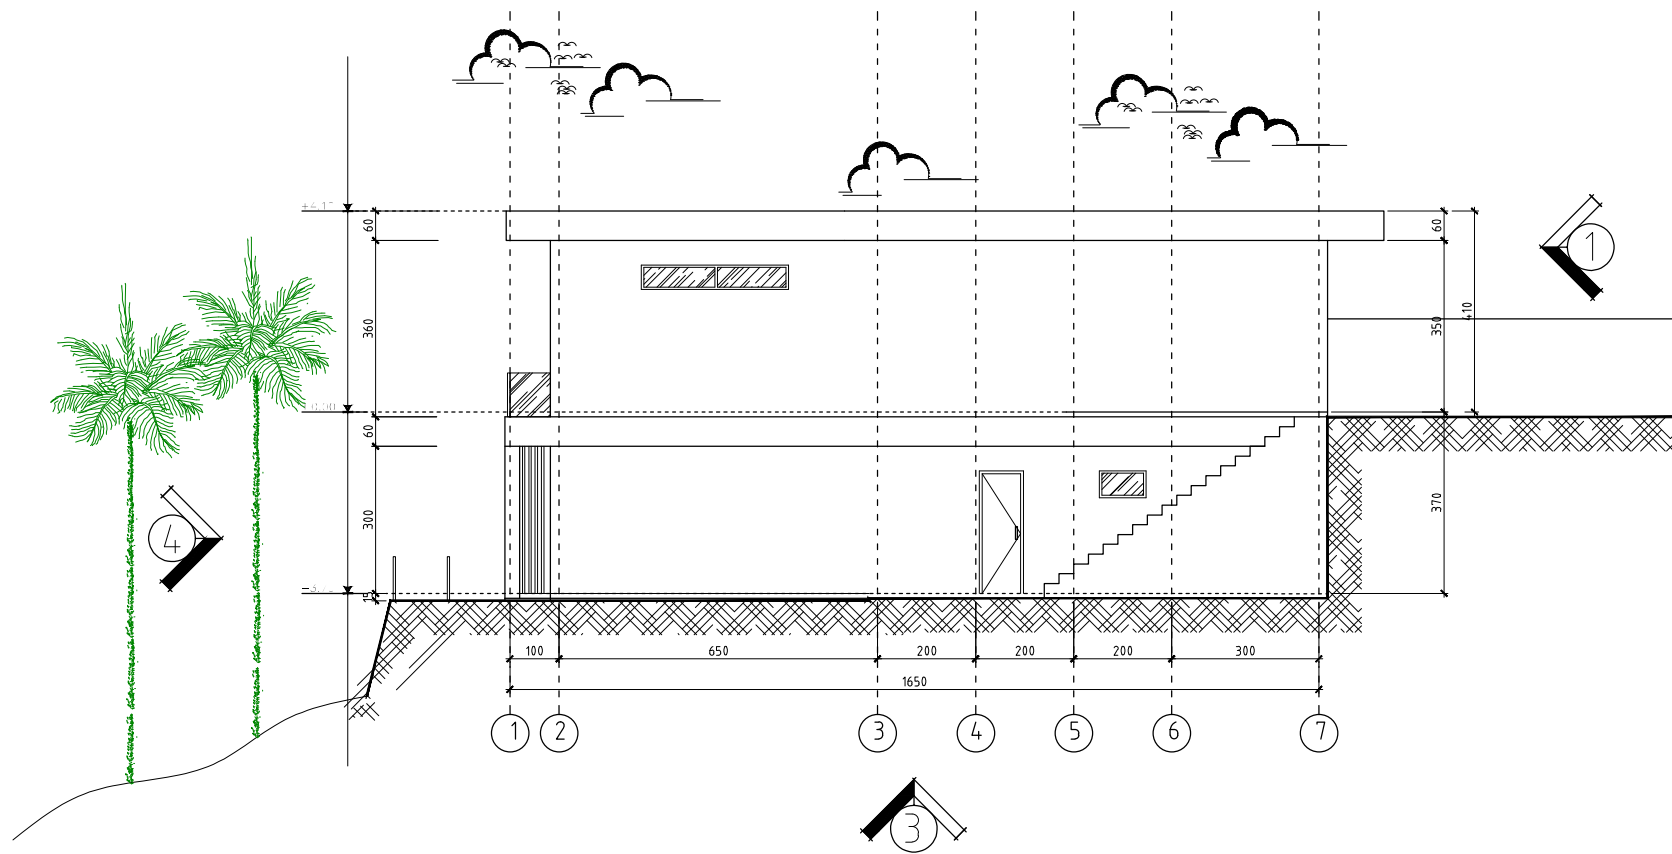


TAMPAK SAMPIING (3)

SKALA 1 : 150

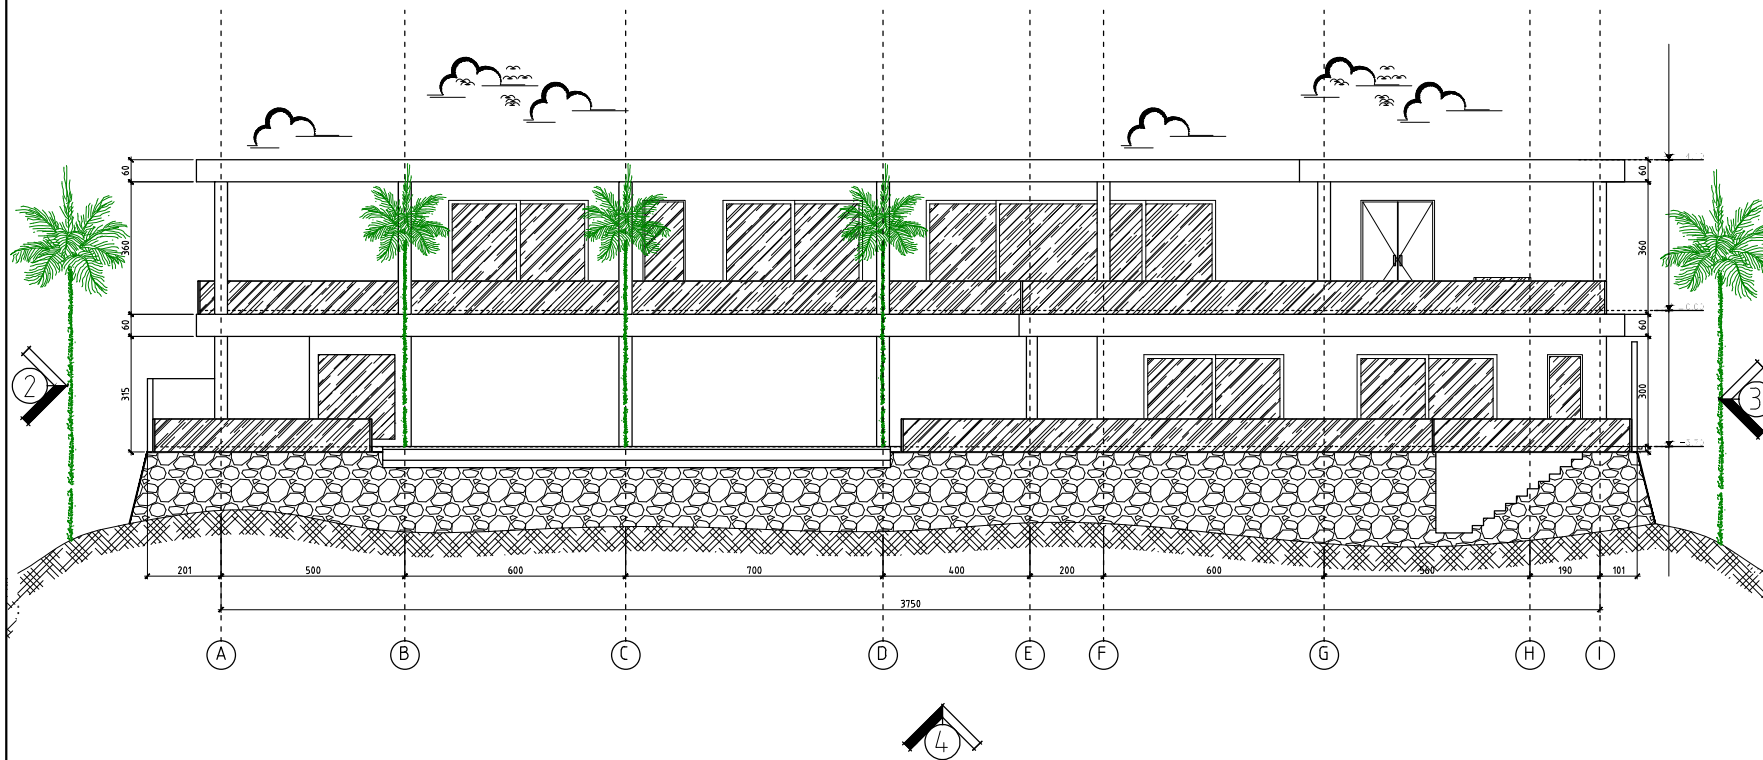


TAMPAK BELAKANG (4)
SKALA 1 : 200

DET 1

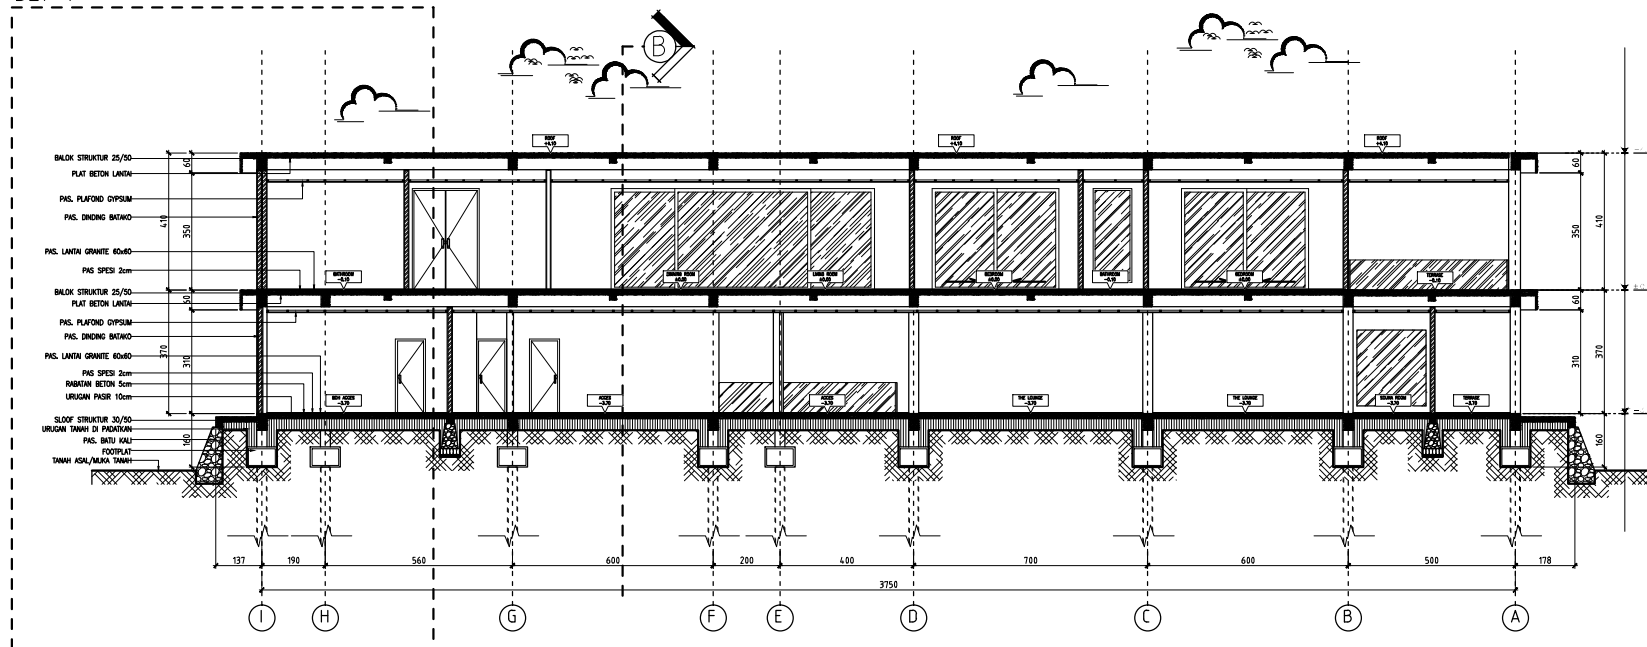

POTONGAN A - A
SKALA 1 : 220

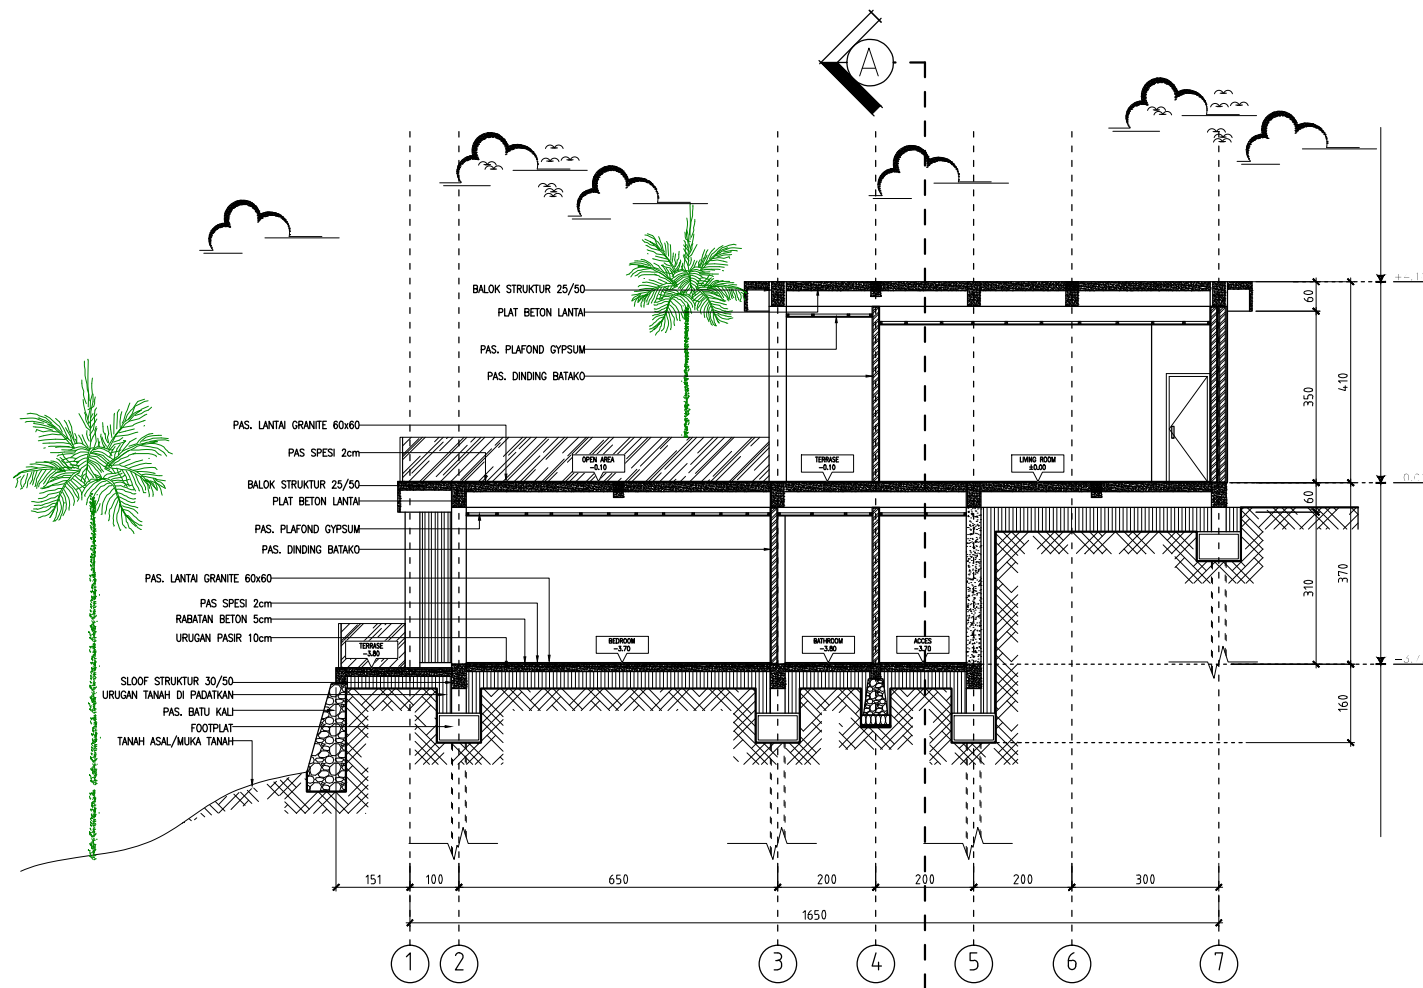

POTONGAN B - B
SKALA 1 : 150

Architectural floor plan showing a bathroom and a bedroom. The plan includes dimensions and material specifications for various components.

Room Dimensions:

- Bathroom: 137 mm (width) x 190 mm (depth)
- Bedroom: 137 mm (width) x 323 mm (depth)

Material Specifications:

- BALOK STRUKTUR 25/50
- PLAT BETON LANTAI
- PAS. PLAFOND GYPSUM
- PAS. DINDING BATAKO
- PAS. LANTAI GRANITE 60x60
- PAS. SPESI 2cm
- BALOK STRUKTUR 25/50
- PLAT BETON LANTAI
- PAS. PLAFOND GYPSUM
- PAS. DINDING BATAKO
- PAS. LANTAI GRANITE 60x60
- PAS. SPESI 2cm
- RABATAN BETON 5cm
- URUGAN PASIR 10cm
- SLOOF STRUKTUR 30/50
- URUGAN TANAH DI PADATKAN
- PAS. BATU KALI
- FOOTPLAT
- TANAH ASAL/MUKA TANAH

Other Labels:

- BATHROOM -0.10
- BRN ACES -3.70

Dimensions:


- 137
- 190
- 323
- 513

Section Markers:


- H
- I

DETAIL PRINSIP 1

SKALA 1 : 100

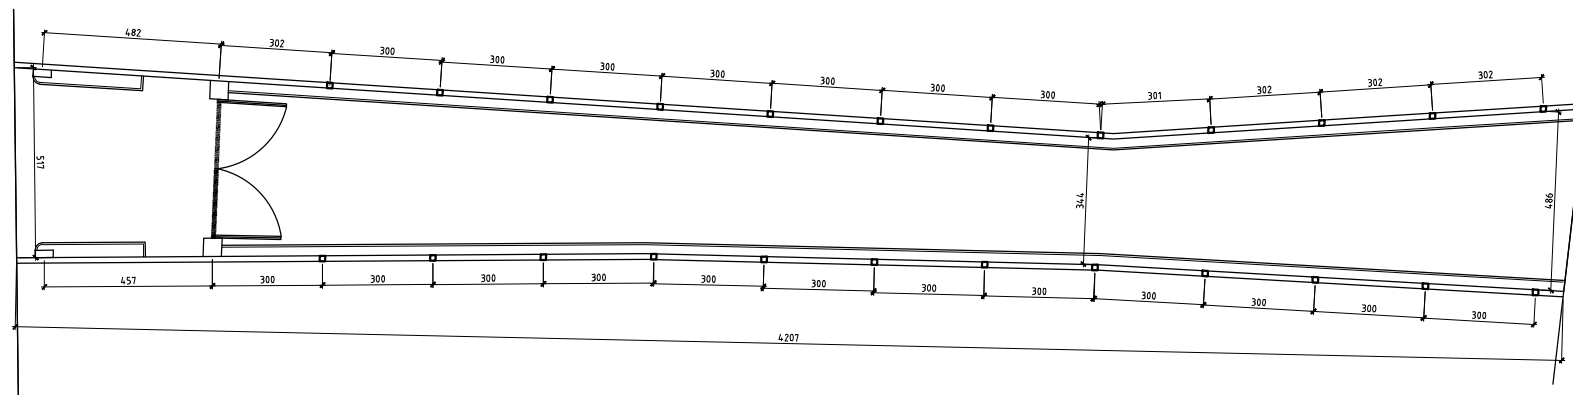


DENAH AKSES MASUK KE VILLA
SKALA 1 : 200

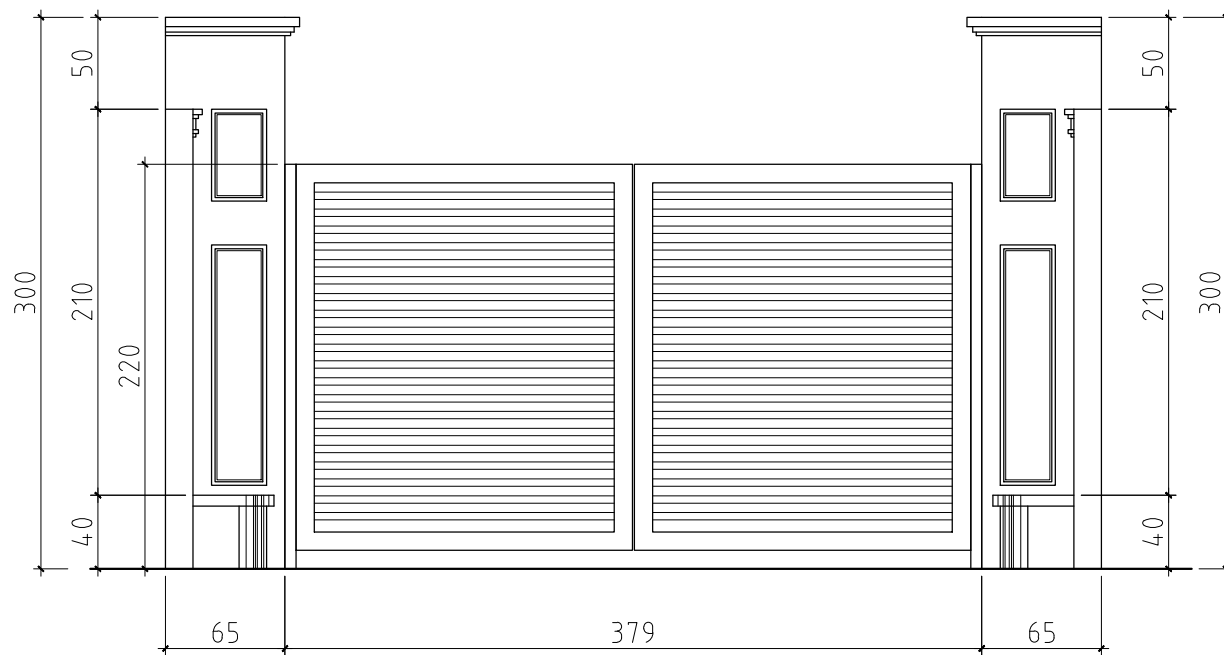


TAMPAK DEPAN AKSES JALAN MASUK

SKALA 1 : 30

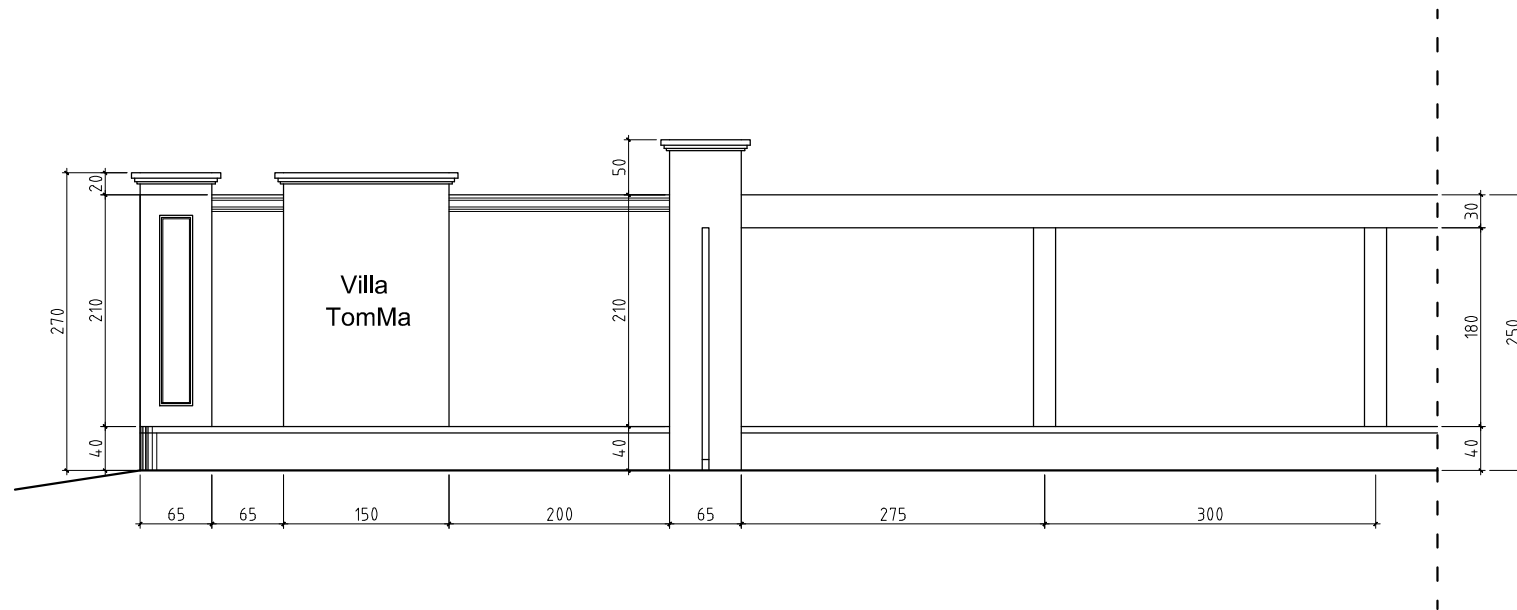


TAMPAK SAMPING AKSES JALAN MASUK

SKALA 1 : 50

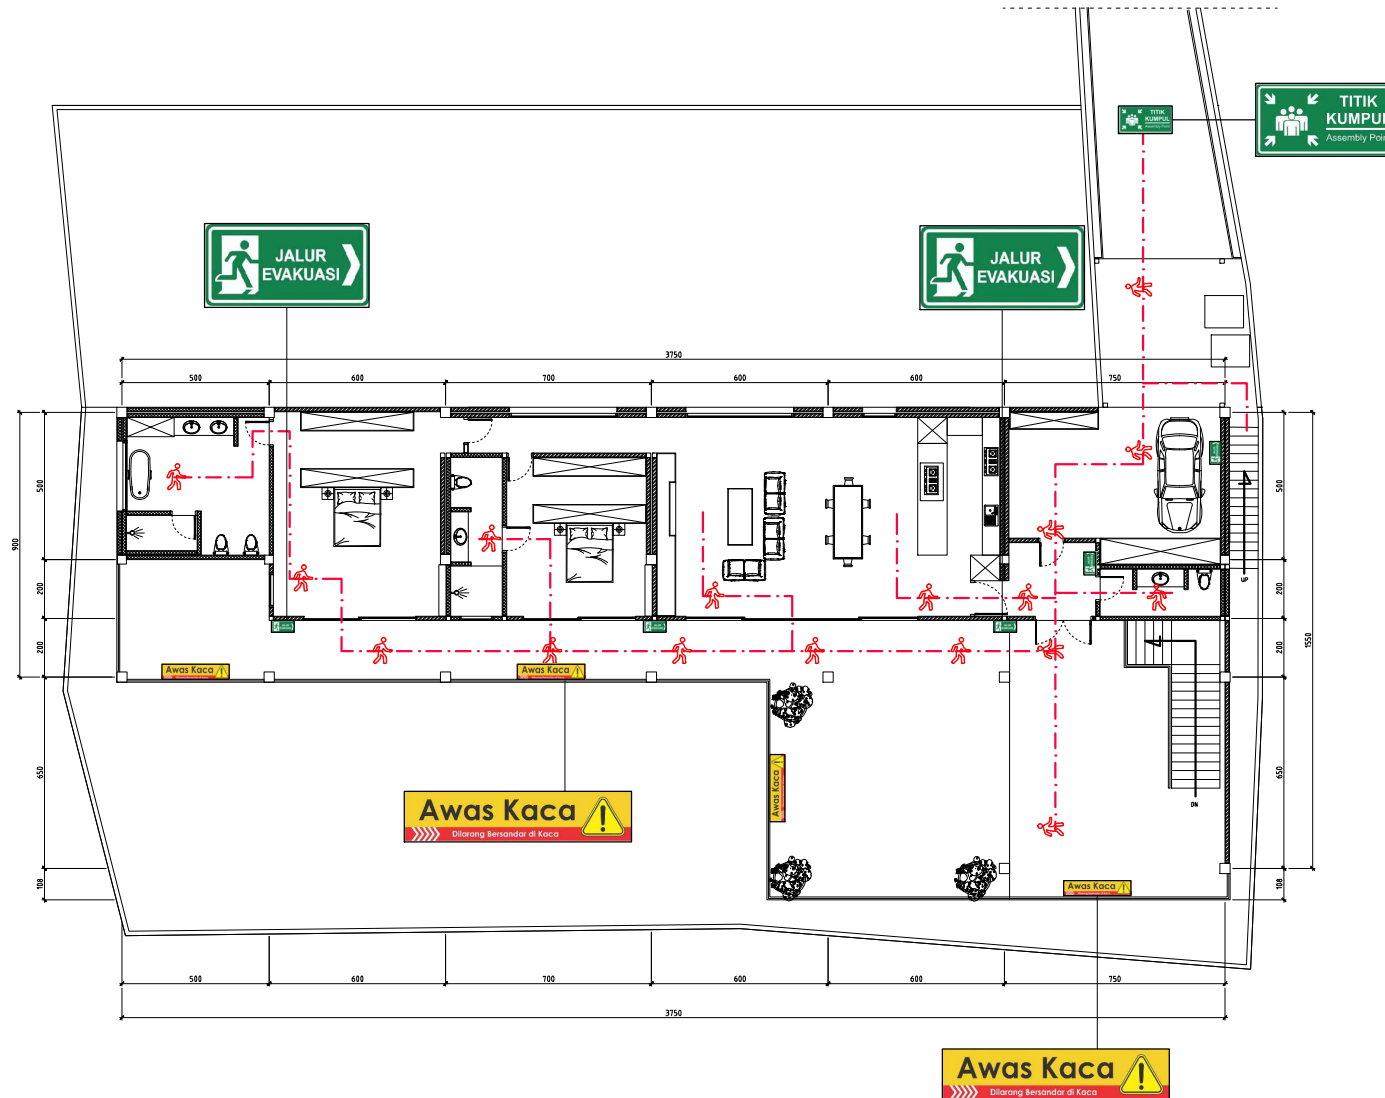

JALUR EVAKUASI GROUND FLOOR PLAN
SKALA 1 : 250

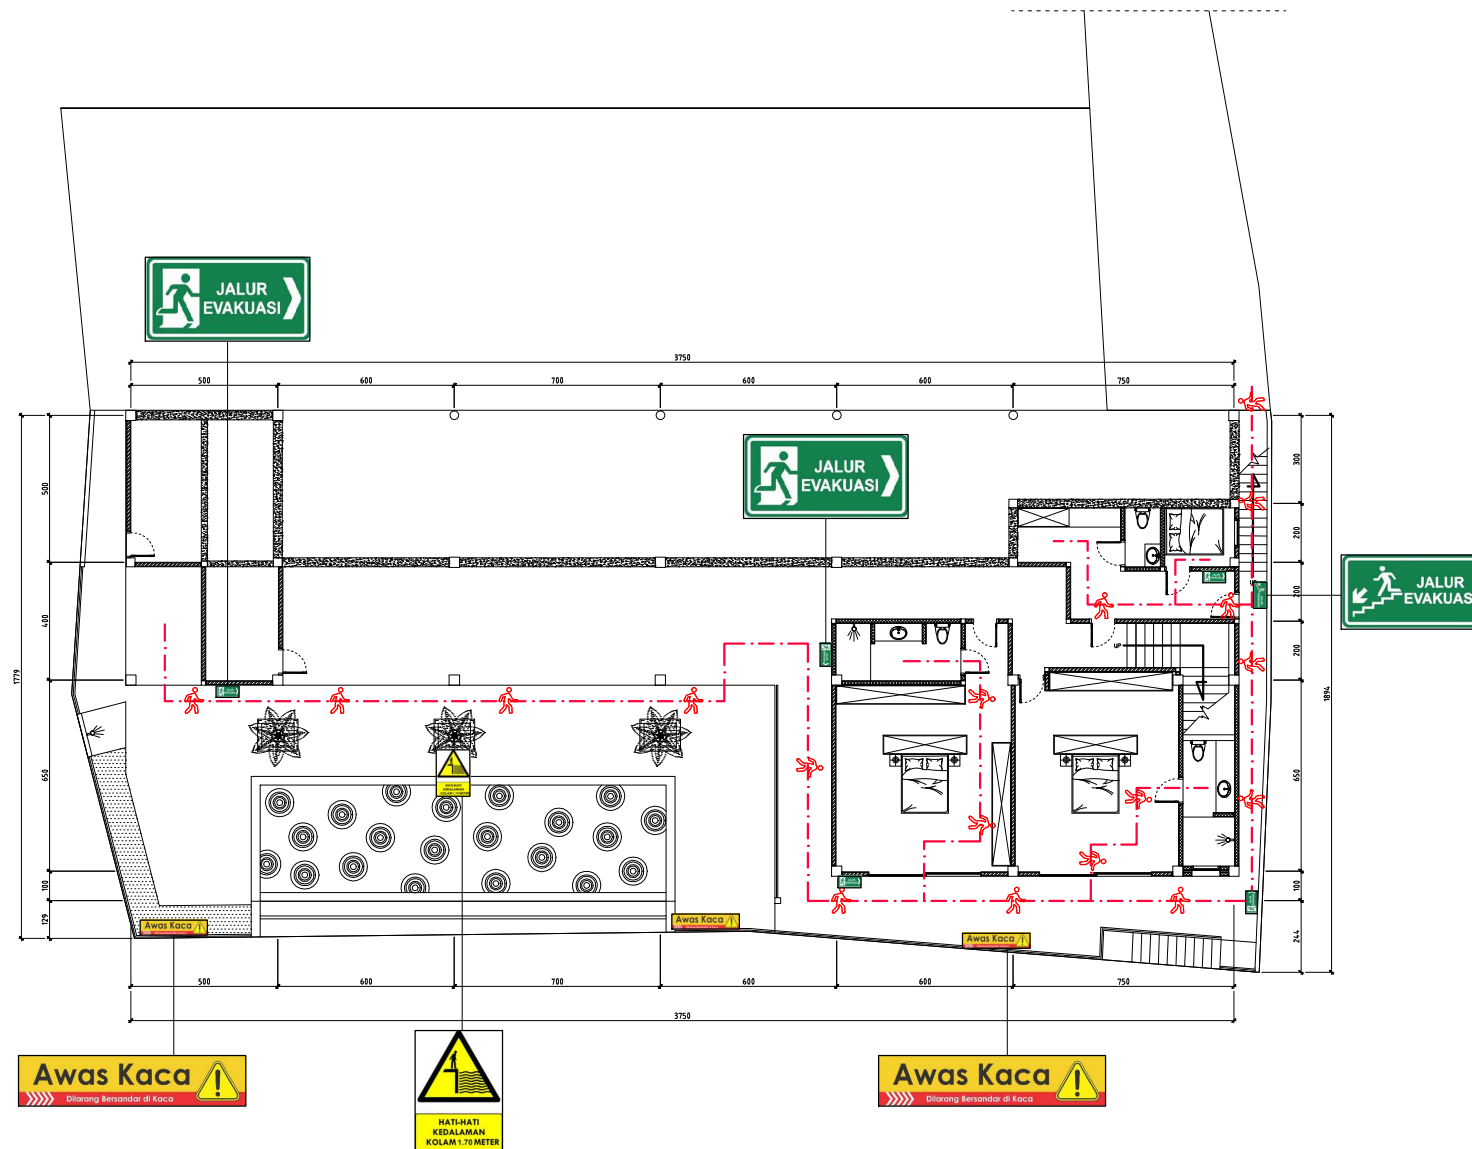

JALUR EVAKUASI UNDER GROUND FLOOR
 SKALA 1 : 250