



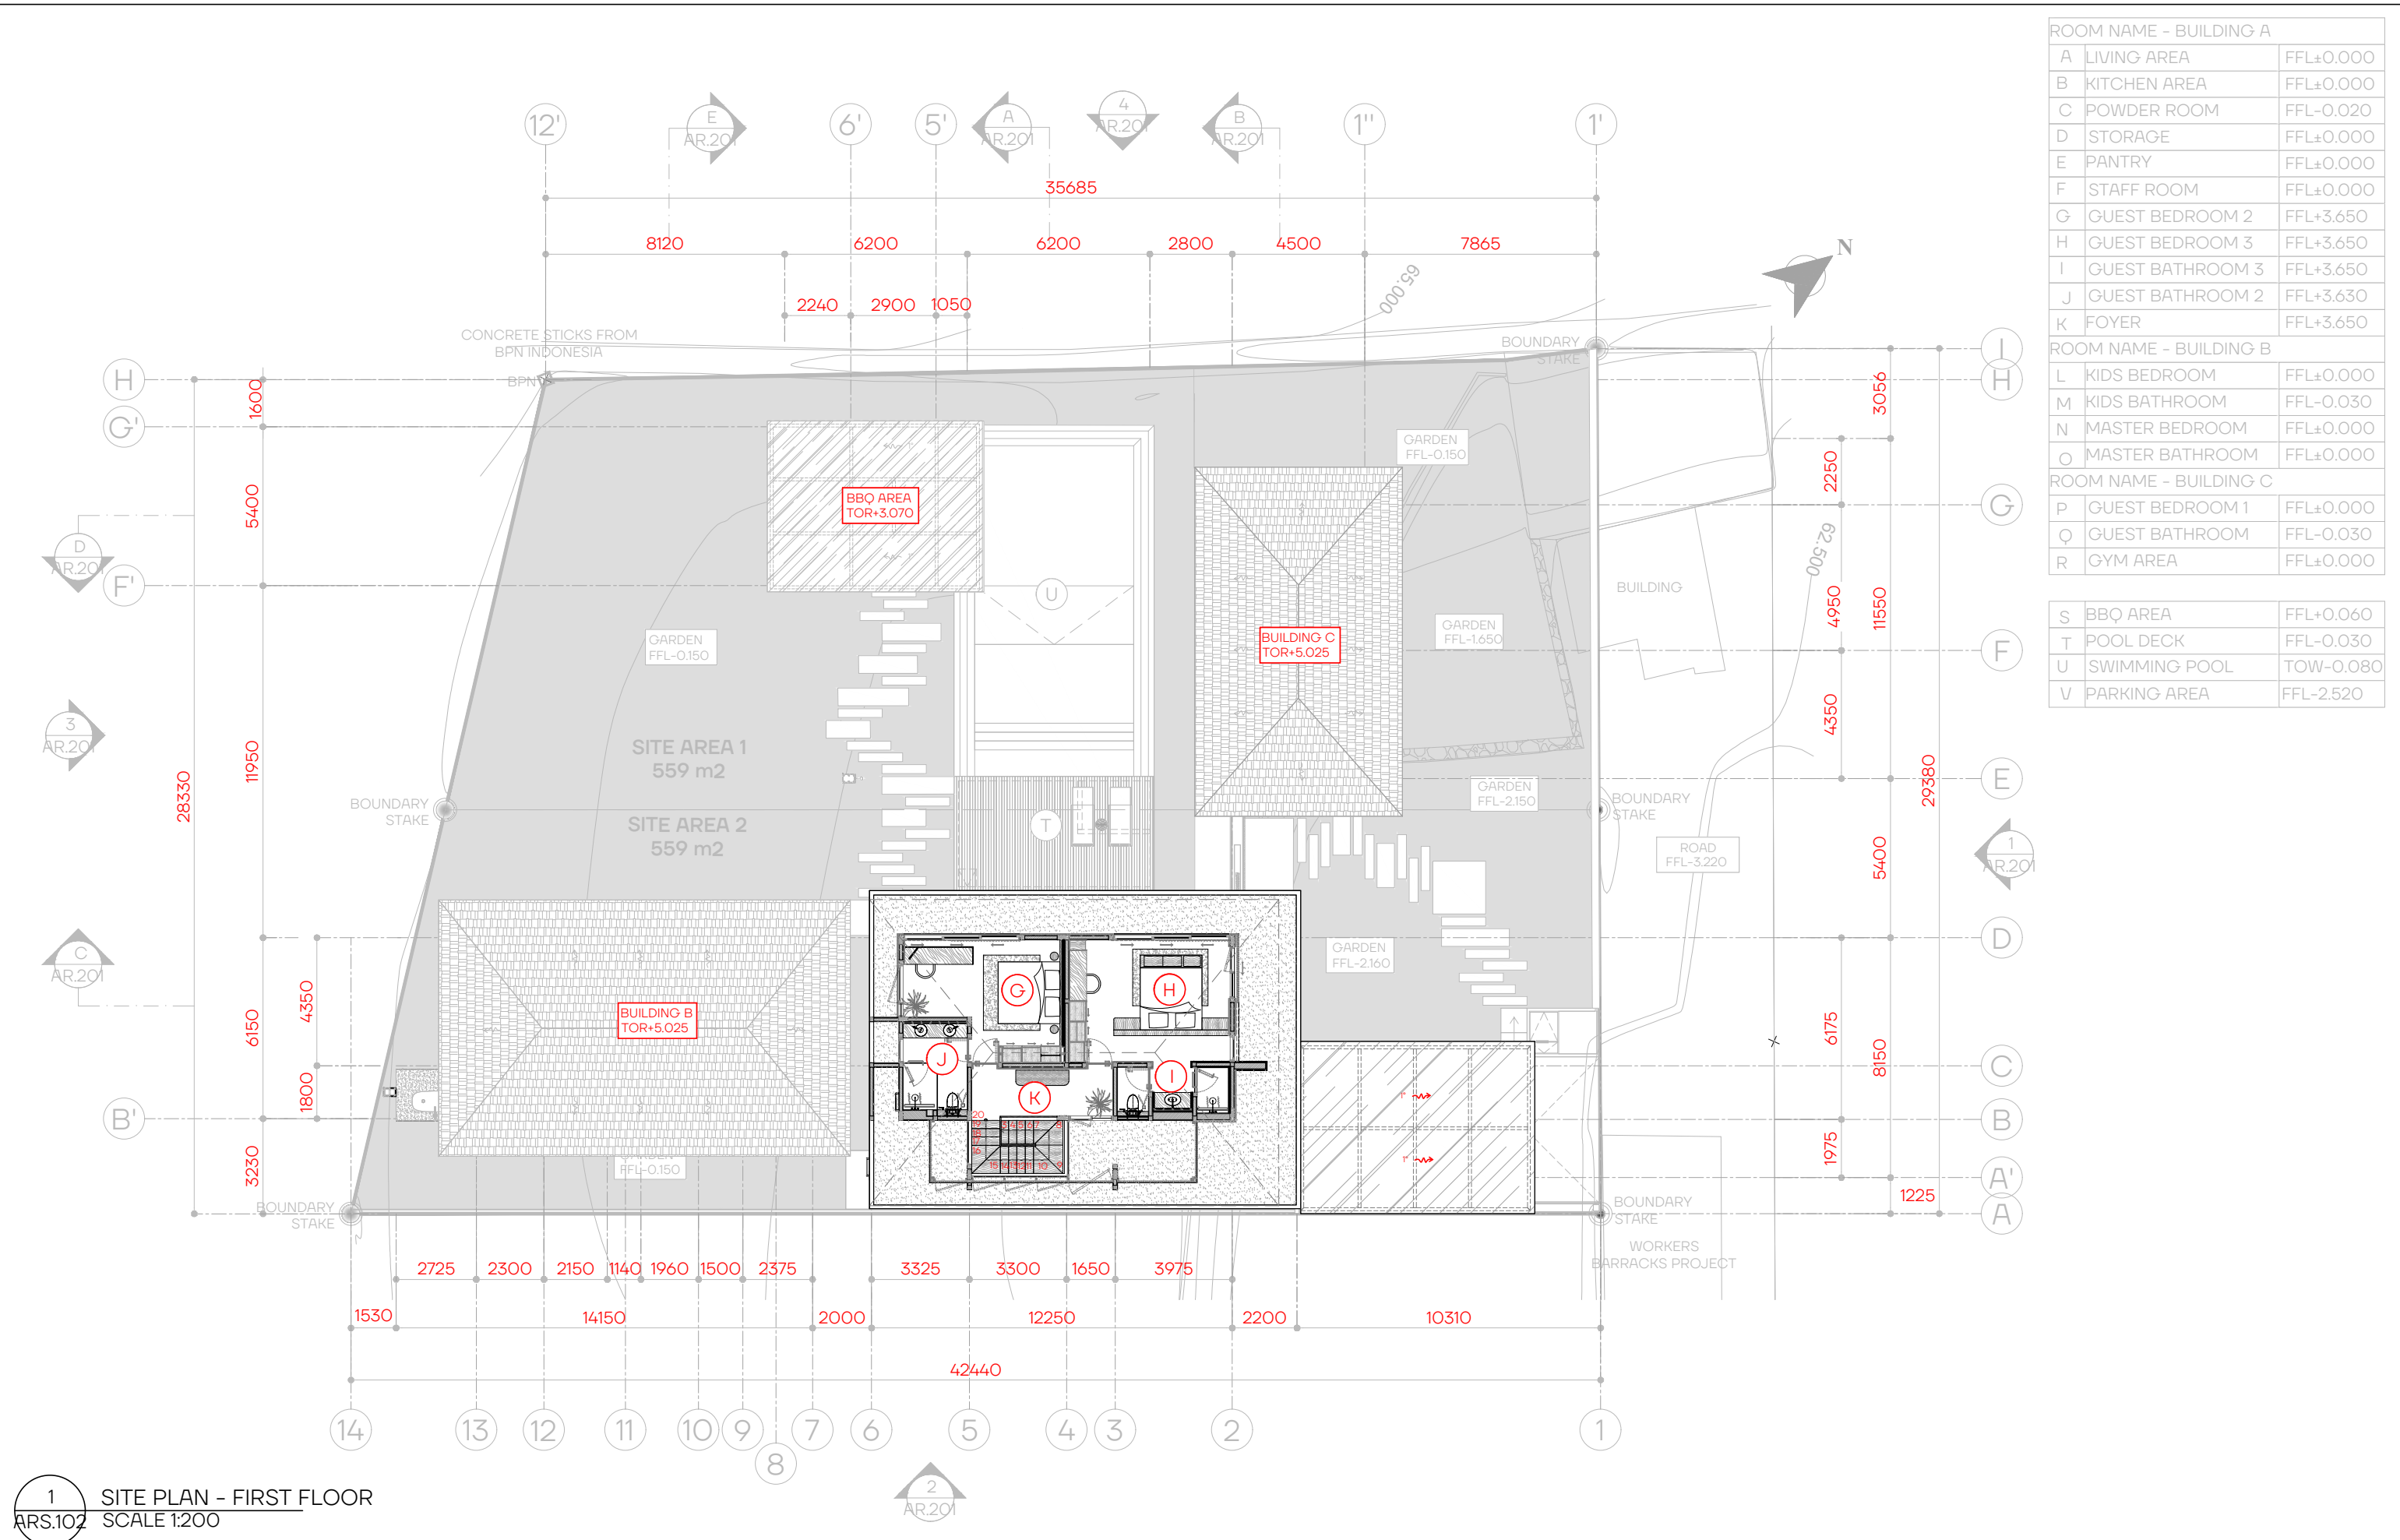


ROOM NAME - BUILDING A		
A	LIVING AREA	FFL±0.000
B	KITCHEN AREA	FFL±0.000
C	POWDER ROOM	FFL-0.020
D	STORAGE	FFL±0.000
E	PANTRY	FFL±0.000
F	STAFF ROOM	FFL±0.000
G	GUEST BEDROOM 2	FFL+3.650
H	GUEST BEDROOM 3	FFL+3.650
I	GUEST BATHROOM 3	FFL+3.650
J	GUEST BATHROOM 2	FFL+3.630
K	FOYER	FFL+3.650
ROOM NAME - BUILDING B		
L	KIDS BEDROOM	FFL±0.000
M	KIDS BATHROOM	FFL-0.030
N	MASTER BEDROOM	FFL±0.000
O	MASTER BATHROOM	FFL±0.000
ROOM NAME - BUILDING C		
P	GUEST BEDROOM 1	FFL±0.000
Q	GUEST BATHROOM	FFL-0.030
R	GYM AREA	FFL±0.000
S	BBQ AREA	FFL+0.060
T	POOL DECK	FFL-0.030
U	SWIMMING POOL	TOW-0.080
V	PARKING AREA	FFL-2.520

1 SITE PLAN - FIRST FLOOR
ARS.102 SCALE 1:200

ROOM NAME - BUILDING A		
A	LIVING AREA	FFL±0.000
B	KITCHEN AREA	FFL±0.000
C	POWDER ROOM	FFL±0.020
D	STORAGE	FFL±0.000
E	PANTRY	FFL±0.000
F	STAFF ROOM	FFL±0.000
G	GUEST BEDROOM 2	FFL+3.650
H	GUEST BEDROOM 3	FFL+3.650
I	GUEST BATHROOM 3	FFL+3.650
J	GUEST BATHROOM 2	FFL+3.630
K	FOYER	FFL+3.650
ROOM NAME - BUILDING B		
L	KIDS BEDROOM	FFL±0.000
M	KIDS BATHROOM	FFL±0.030
N	MASTER BEDROOM	FFL±0.000
O	MASTER BATHROOM	FFL±0.000
ROOM NAME - BUILDING C		
P	GUEST BEDROOM 1	FFL±0.000
Q	GUEST BATHROOM	FFL±0.030
R	GYM AREA	FFL±0.000
S	BBQ AREA	FFL+0.060
T	POOL DECK	FFL±0.030
U	SWIMMING POOL	TOW-0.080
V	PARKING AREA	FFL-2.520

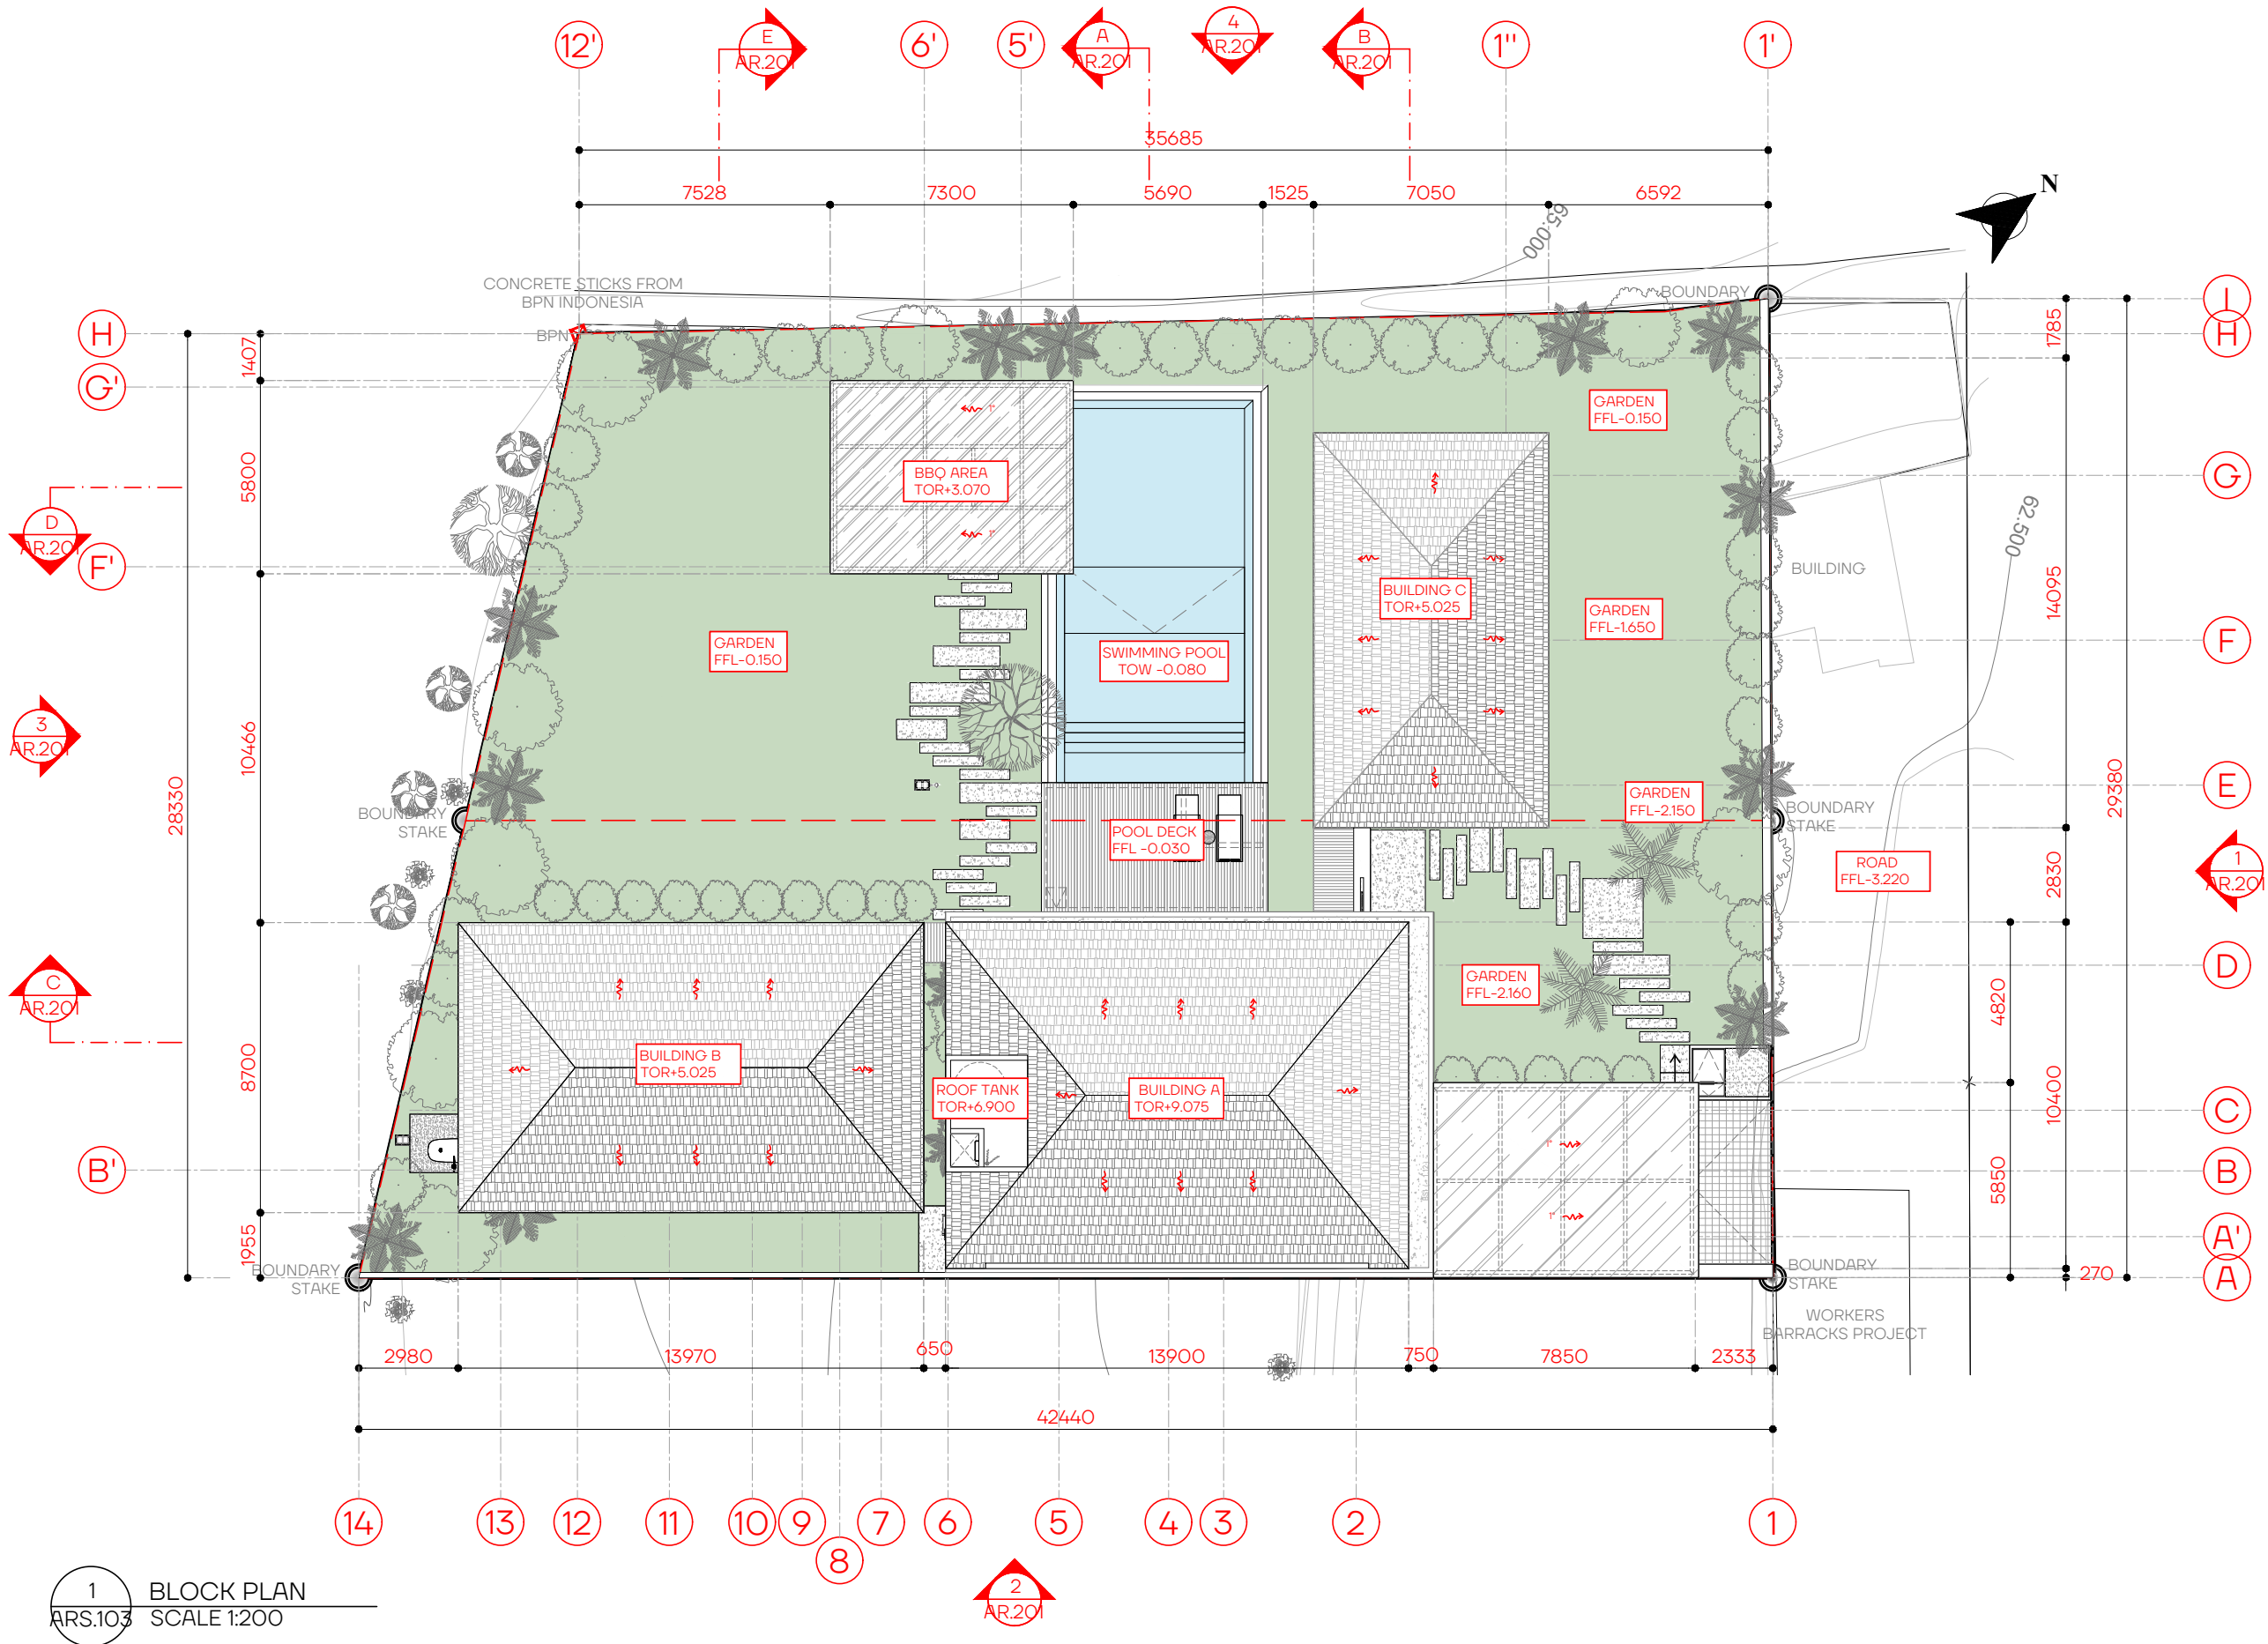

1 BLOCK PLAN
ARS.103 SCALE 1:200

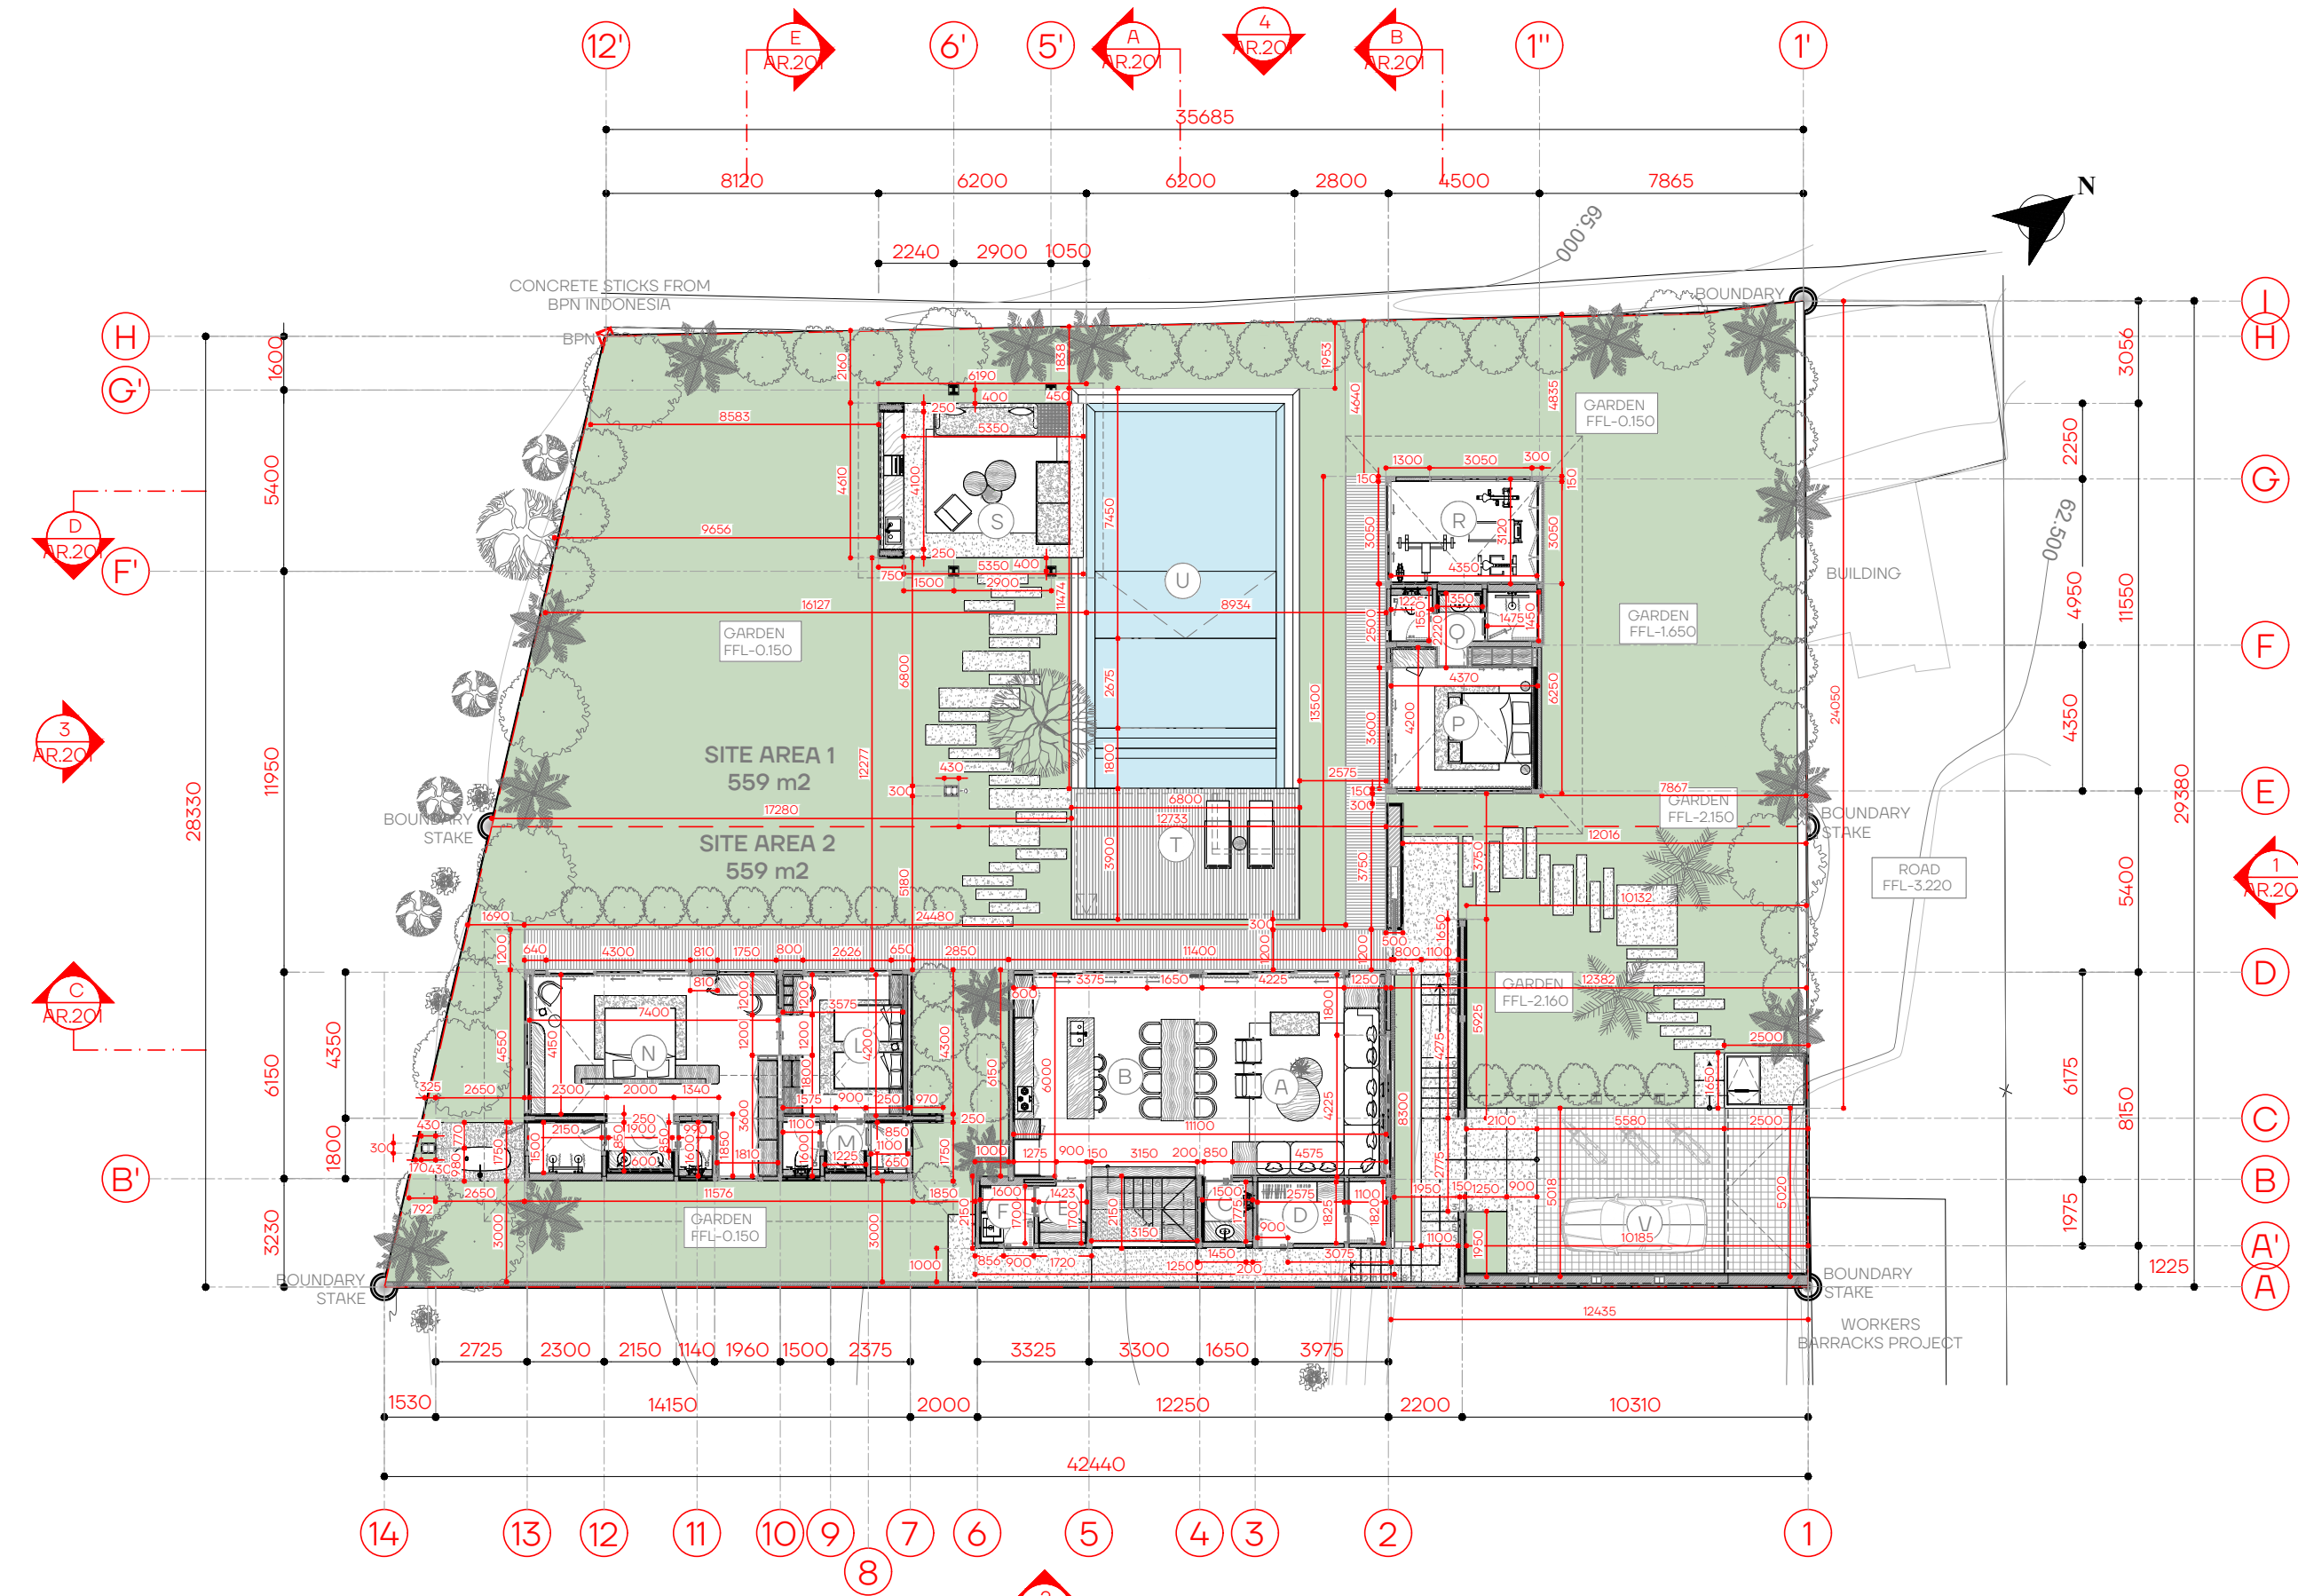

ROOM NAME - BUILDING A		
A	LIVING AREA	FFL±0.000
B	KITCHEN AREA	FFL±0.000
C	POWDER ROOM	FFL-0.020
D	STORAGE	FFL±0.000
E	PANTRY	FFL±0.000
F	STAFF ROOM	FFL±0.000
G	GUEST BEDROOM 2	FFL+3.650
H	GUEST BEDROOM 3	FFL+3.650
I	GUEST BATHROOM 3	FFL+3.650
J	GUEST BATHROOM 2	FFL+3.630
K	FOYER	FFL+3.650
ROOM NAME - BUILDING B		
L	KIDS BEDROOM	FFL±0.000
M	KIDS BATHROOM	FFL-0.030
N	MASTER BEDROOM	FFL±0.000
O	MASTER BATHROOM	FFL±0.000
ROOM NAME - BUILDING C		
P	GUEST BEDROOM 1	FFL±0.000
Q	GUEST BATHROOM	FFL-0.030
R	GYM AREA	FFL±0.000

S	BBQ AREA	FFL+0.060
T	POOL DECK	FFL-0.030
U	SWIMMING POOL	TOW-0.080
V	PARKING AREA	FFL-2.520

1 SITE DIMENSION PLAN - GROUND FLOOR
ARS.104 SCALE 1:200

