


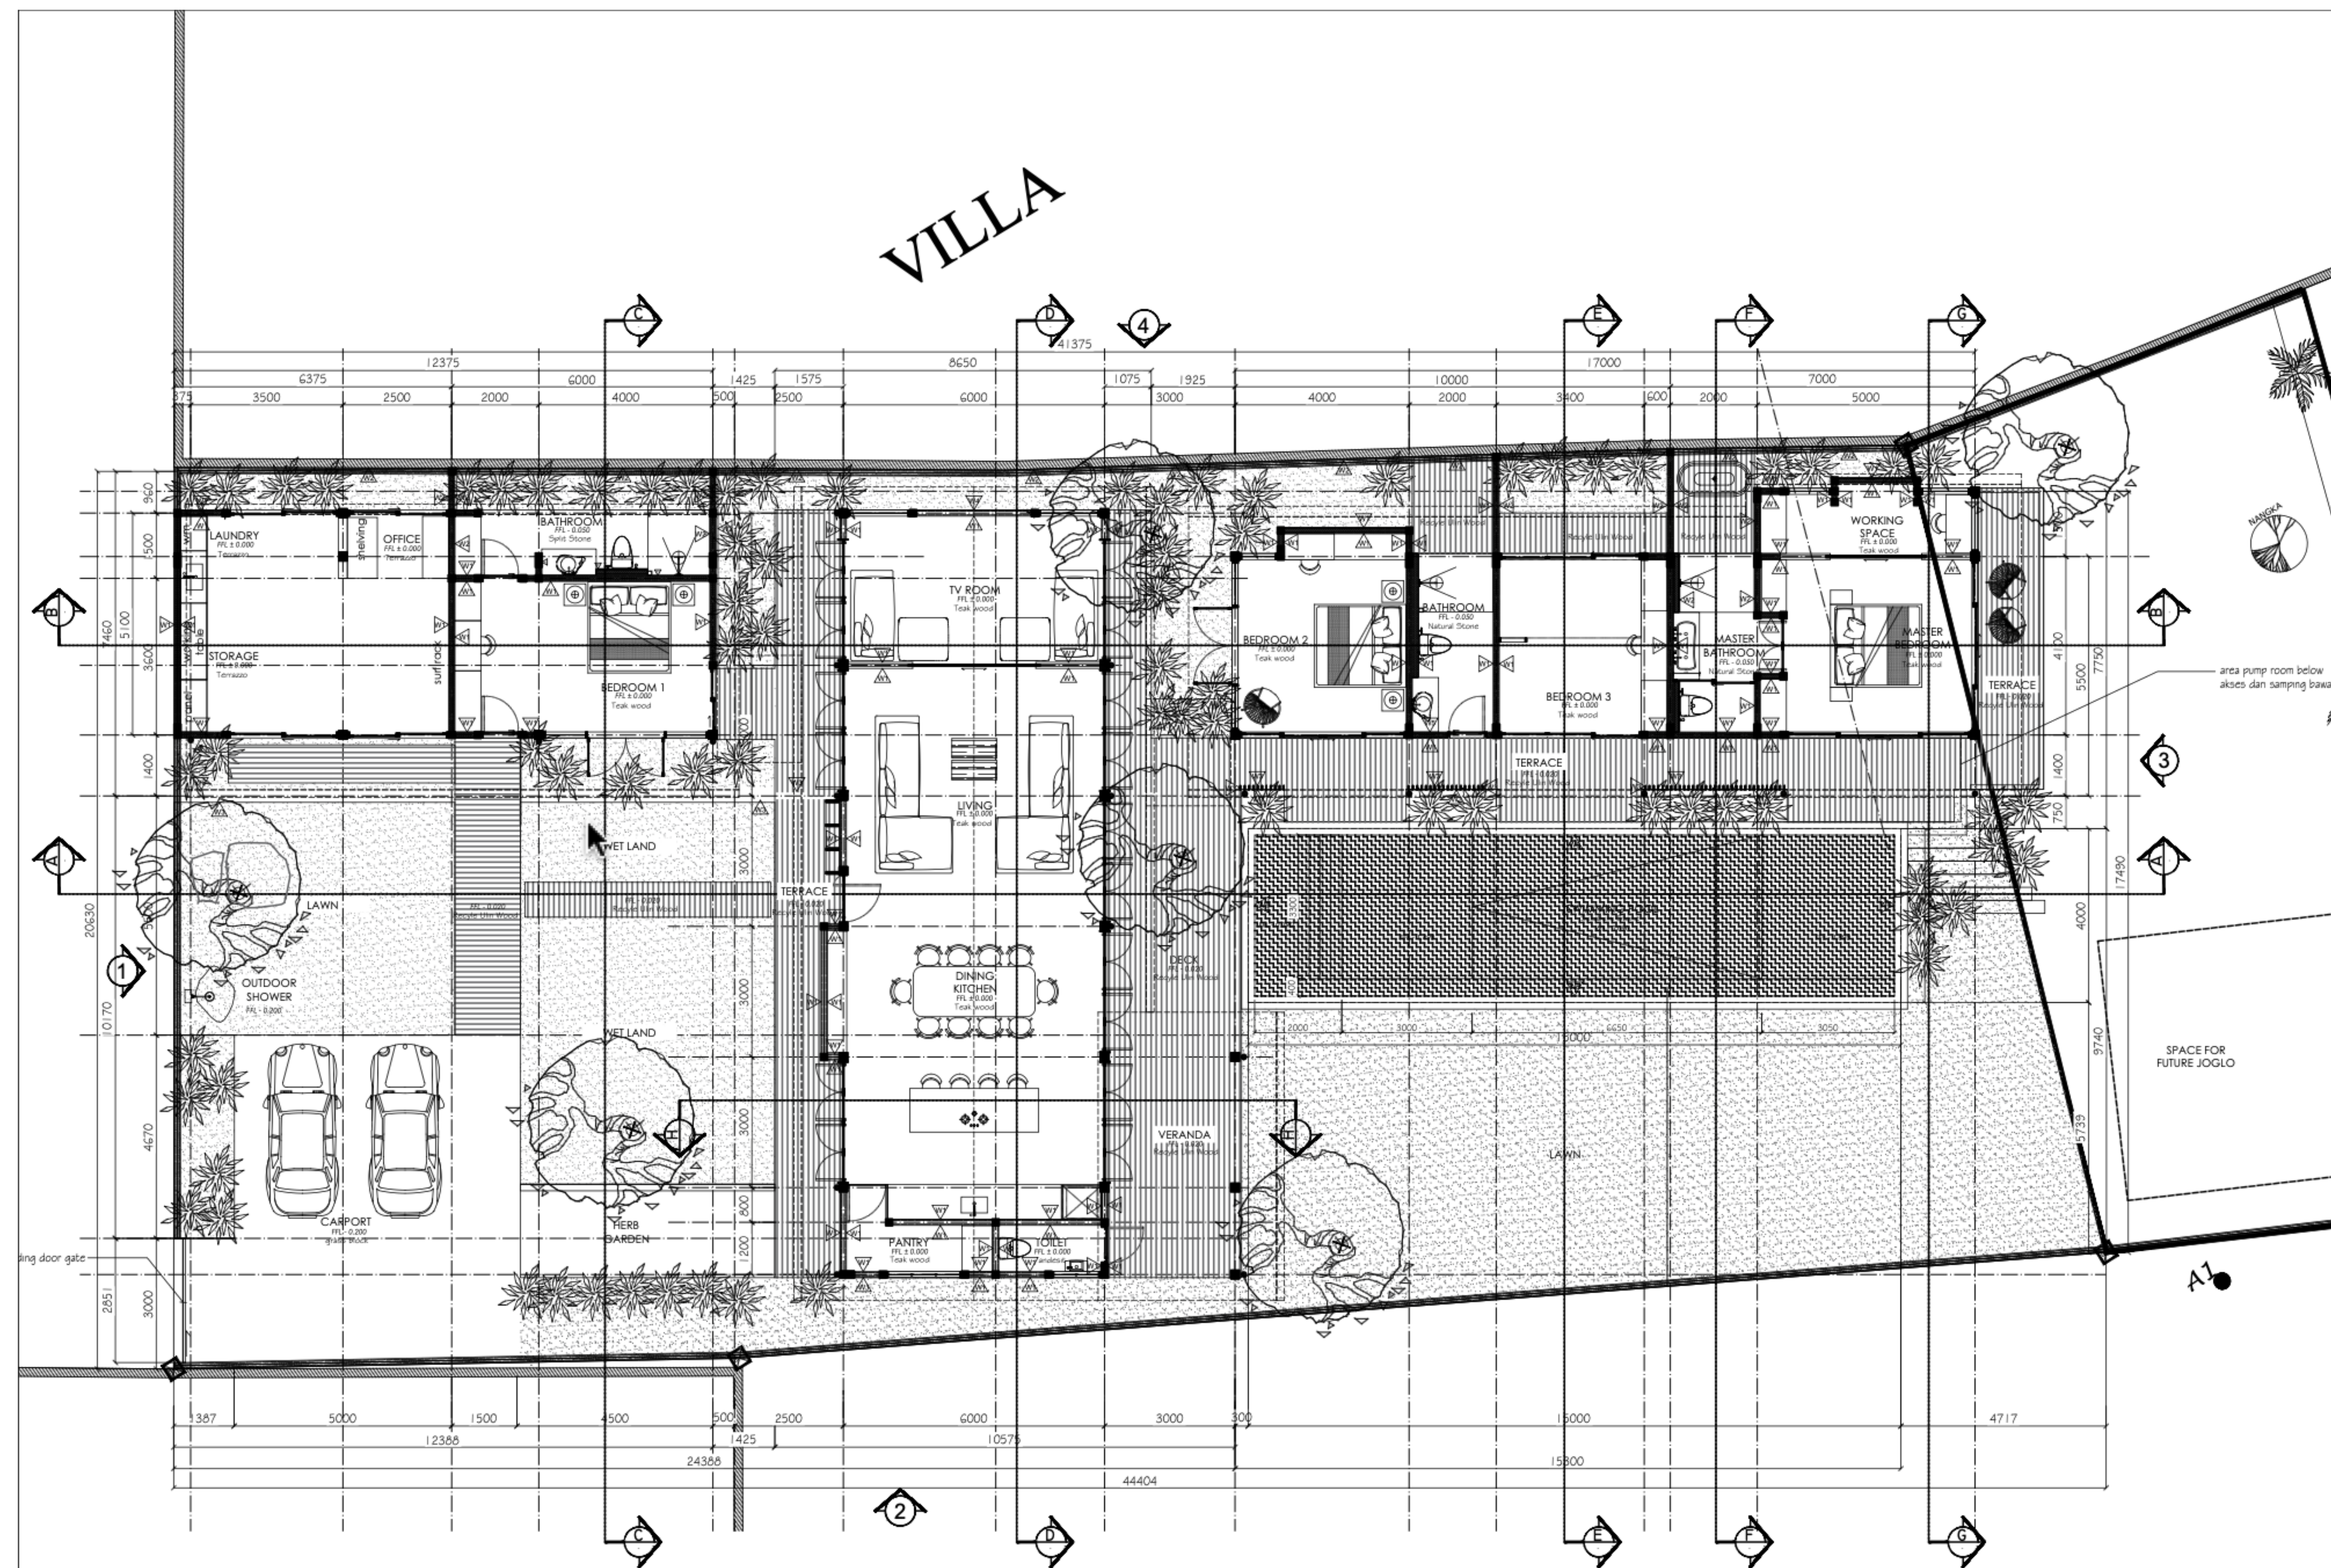

GROUND FLOOR PLAN
scale 1:150