
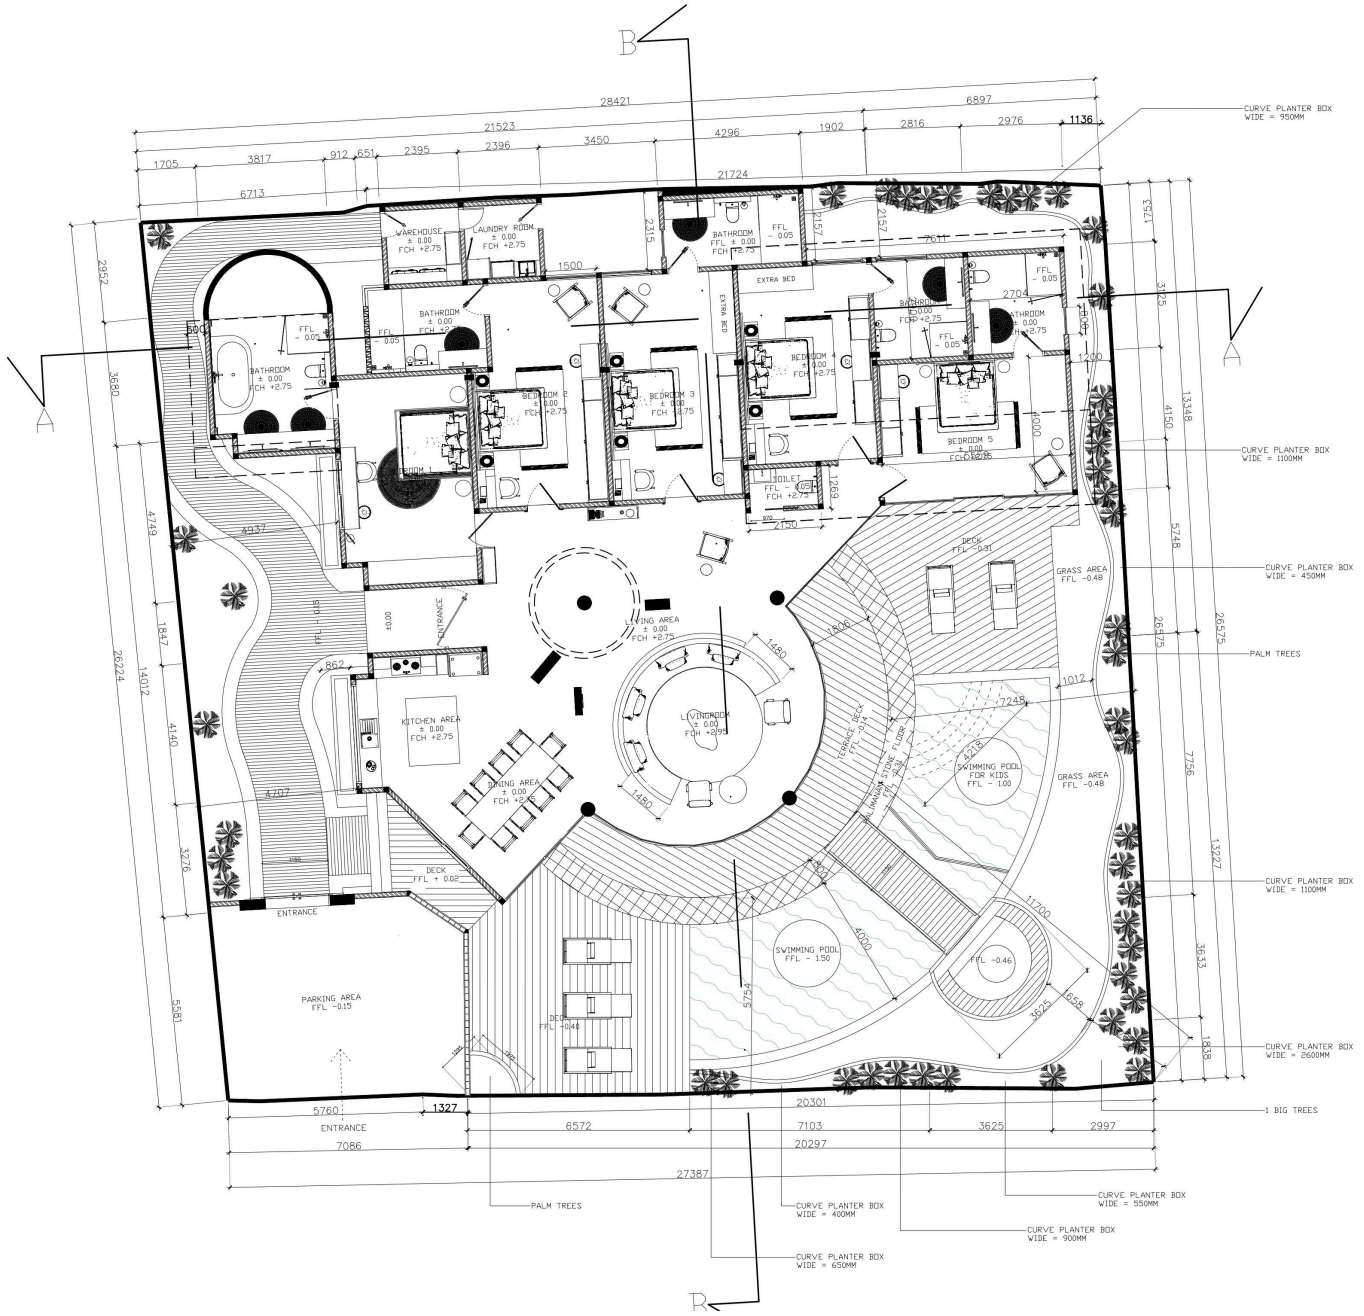


LAYOUT 1ST


SKALA 1 : 150

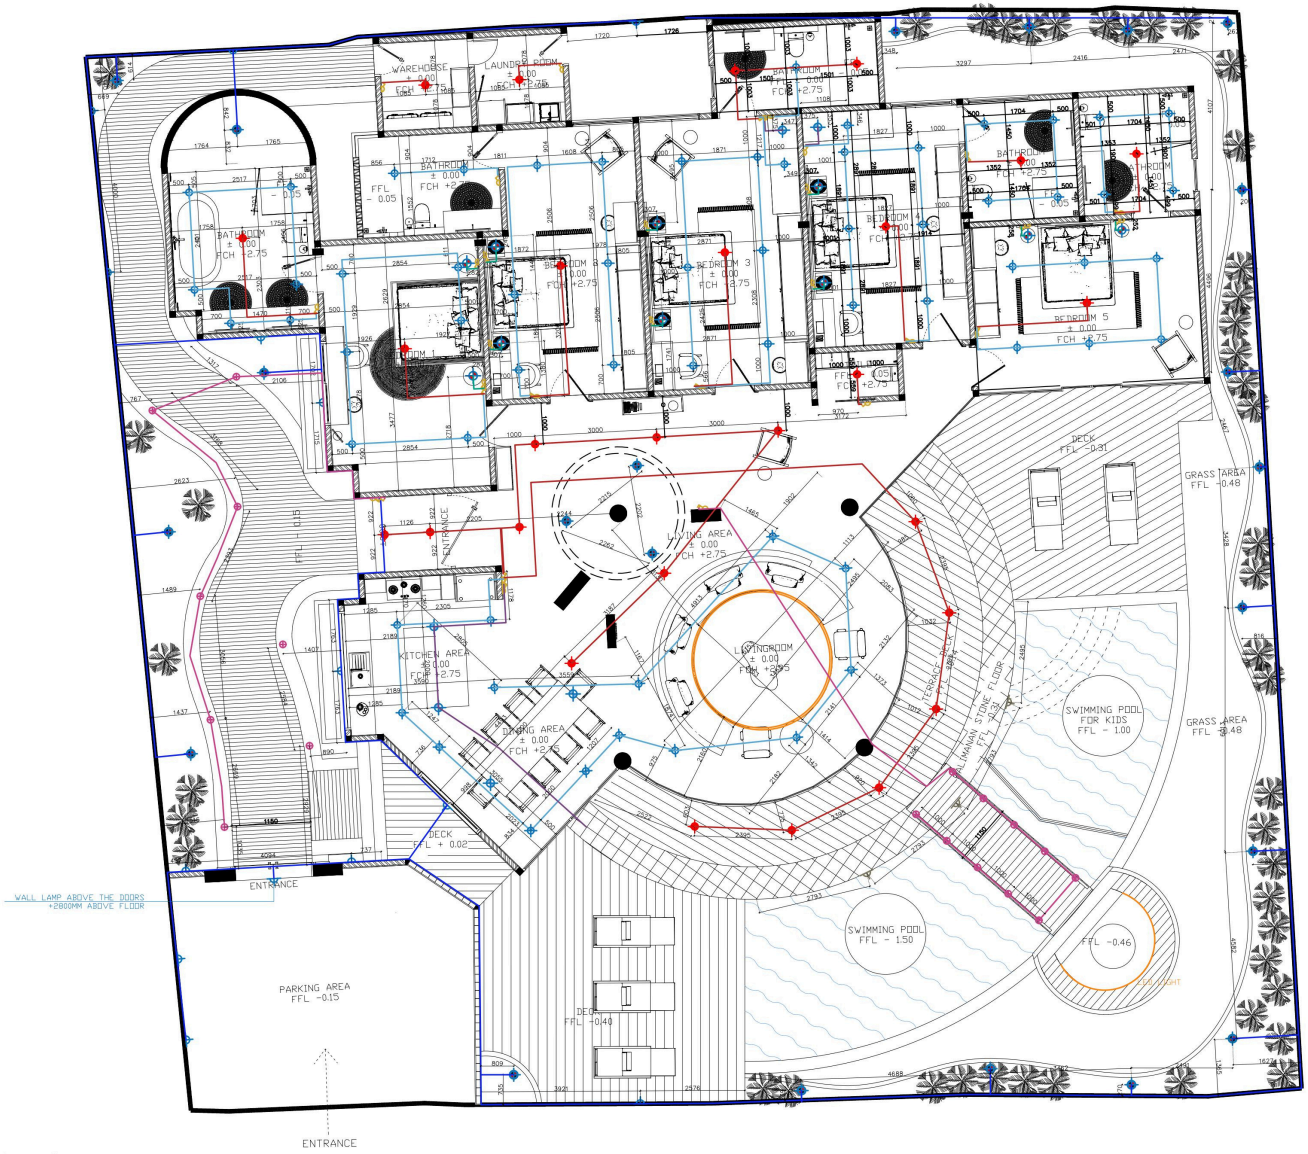

SYMBOLS	LEGEND	AMOUNT
	OUTBOW LAMP (OUTDOOR & BRIDGE AREA)	18
	SPOT LIGHT LED OR LOWER	63
	DOWN LIGHT LED OR LOWER	27
	HANGING LAMP	6
	PENDANT LIGHT (INCAND. OR FLUORESC.) DISPLAY AREA	10
	SPOTLIGHT GARDEN	20
	WALL LAMP	14
	POOL LAMP	3
	ONE GANG ONE WAY SWITCH +1.3 M ABOVE FLOOR	9
	ONE GANG TWO WAY SWITCH +1.3 M ABOVE FLOOR	18
	SPOTLIGHT CABLE	NTS
	PENDANT LIGHT DISPLAY AREA CABLE	NTS
	DOWNLIGHT CABLE	NTS
	HANGING LAMP CABLE	NTS
	WALL LAMP + PLANT LAMP CABLE	NTS
	OUTBOW LAMP CABLE	NTS

LIGHTING PLAN


SKALA 1 : 125

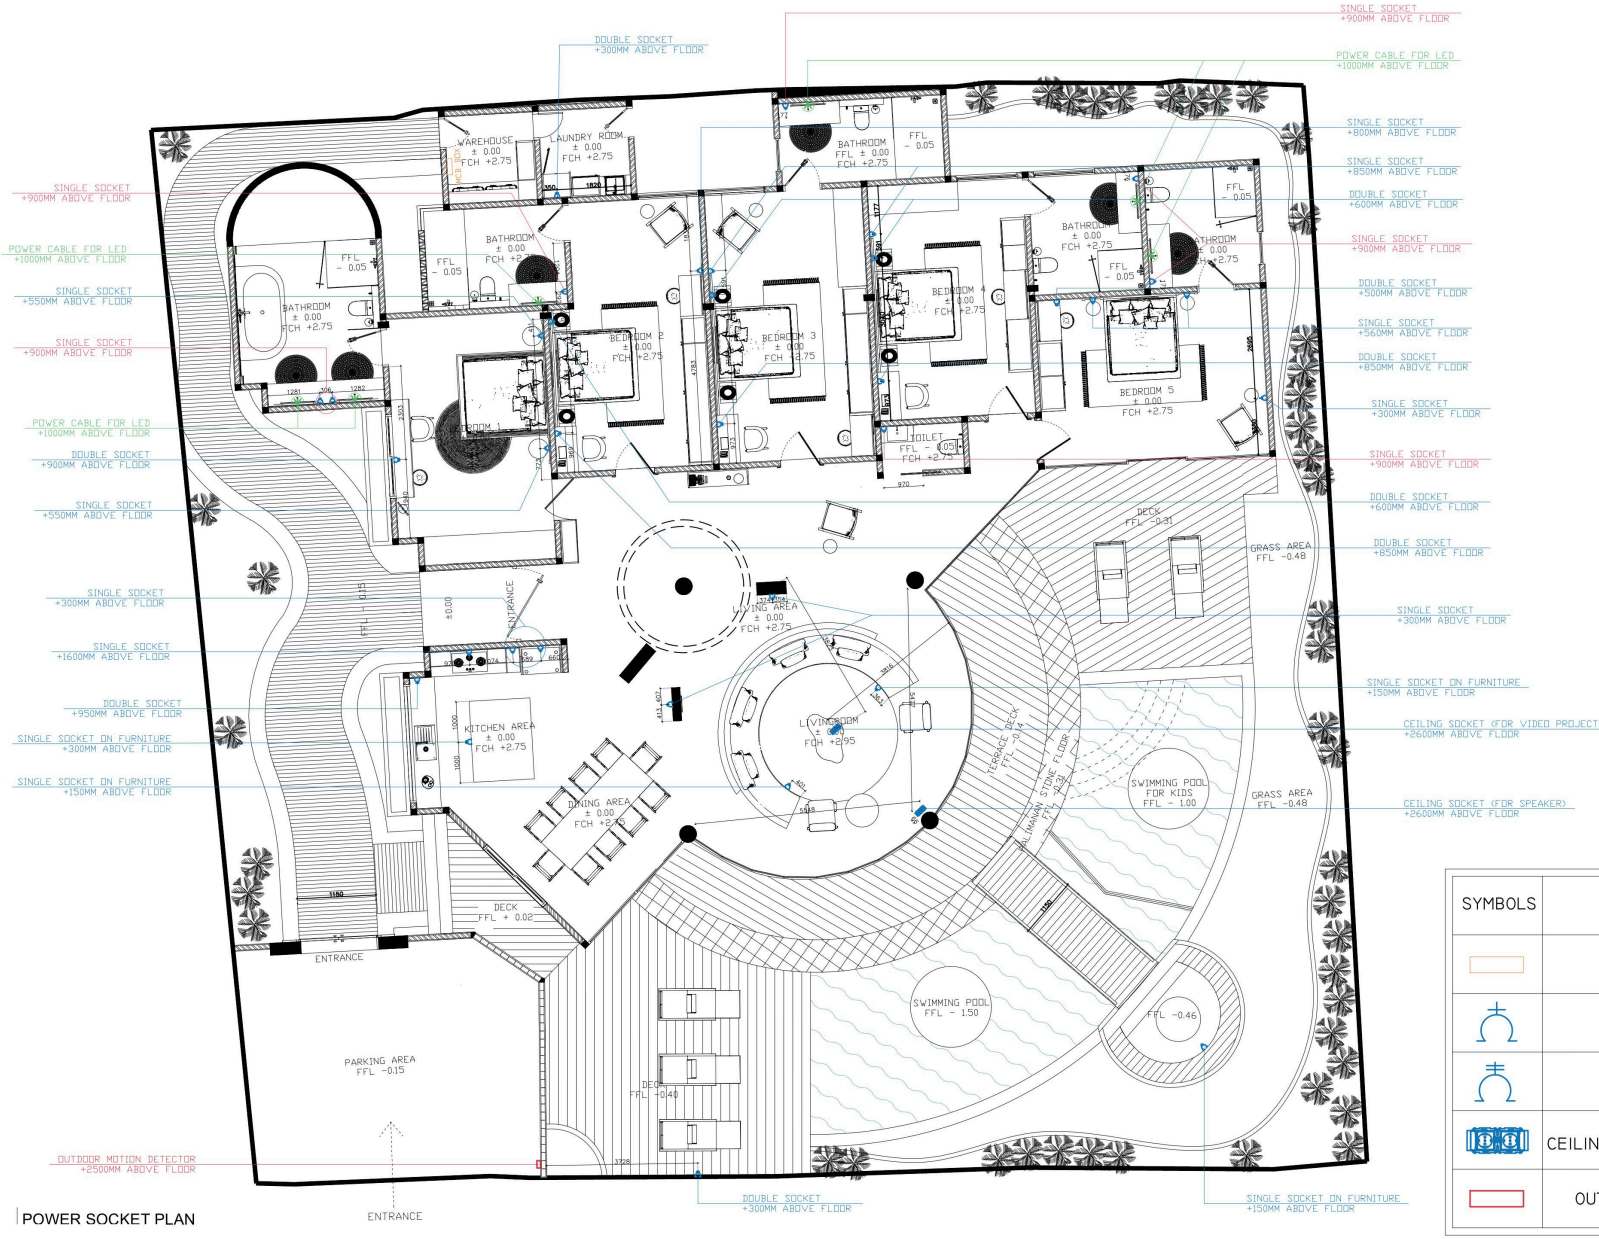

SYMBOLS	LEGEND	AMOUNT
	MCB BOX	1
	SINGLE SOCKET	23
	DOUBLE SOCKET	12
	CEILING SOCKET (DOUBLE SOCKET)	2
	OUTDOOR MOTION DETECTOR	1

POWER SOCKET PLAN


SKALA 1 : 125

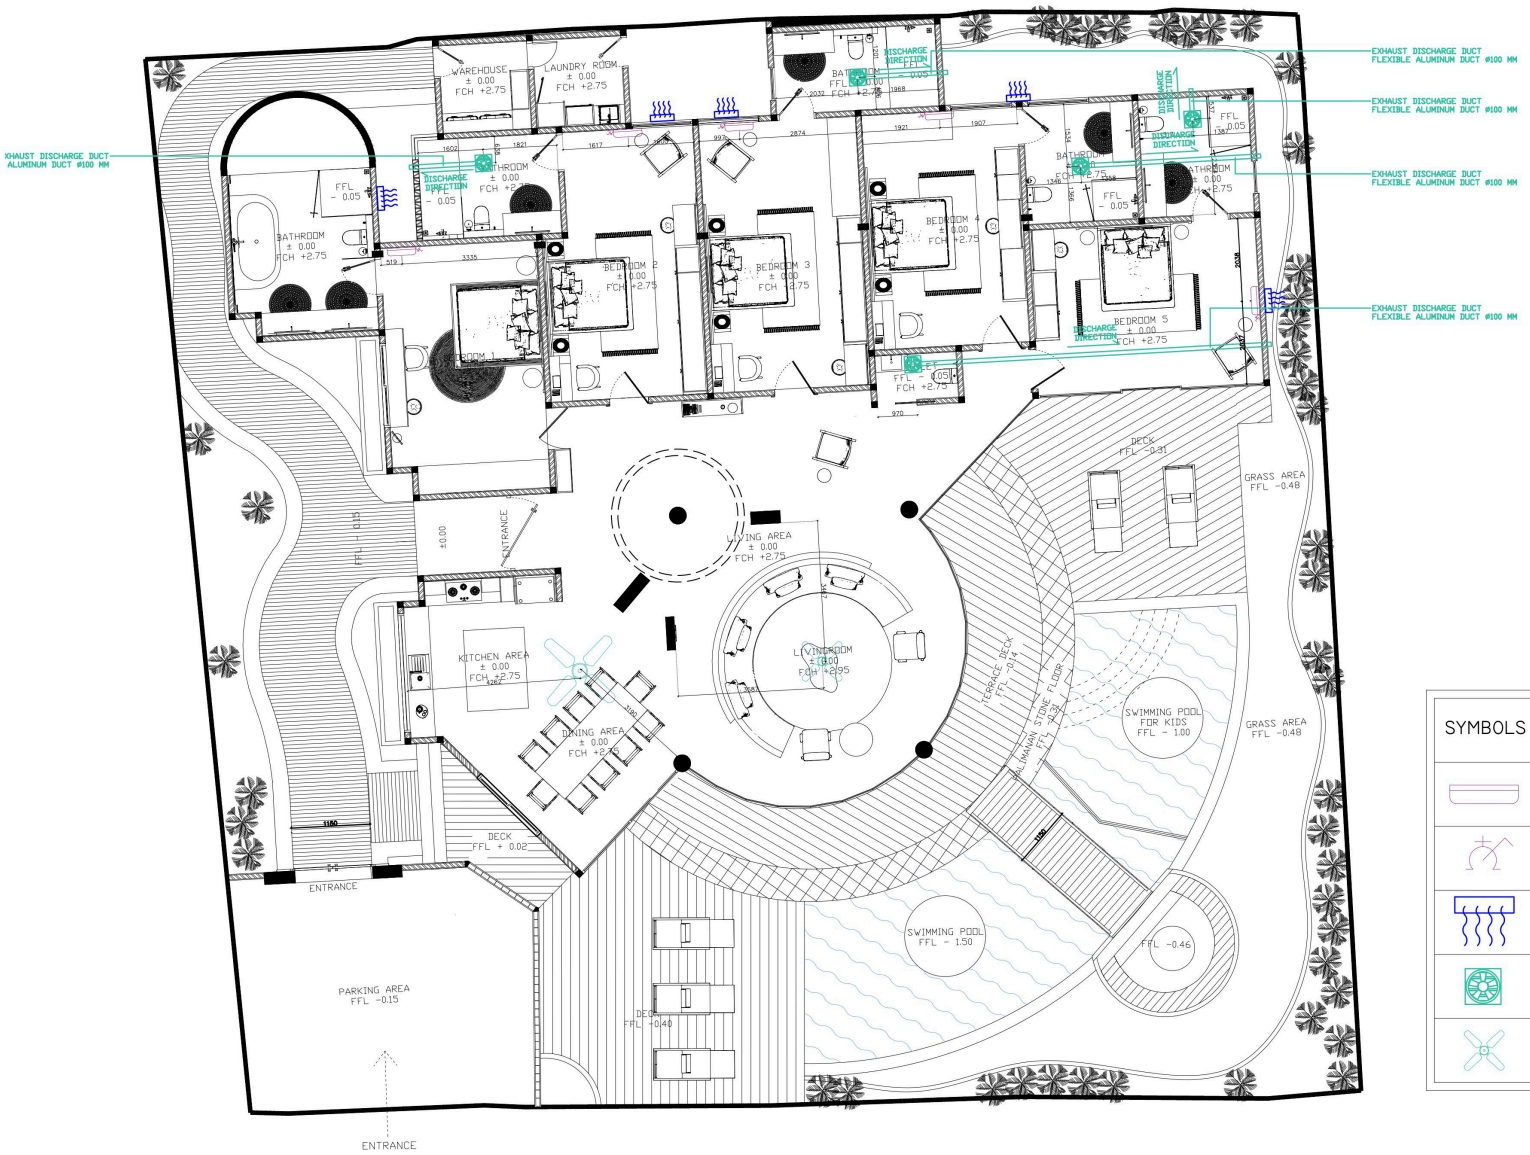

SYMBOLS	LEGEND	AMOUNT
	AC INDOOR	5
	SWITCH SOCKET - FOR AC	5
	OUTDOOR AC	5
	TOILET FANS	5
	CEILING FANS	2


AIR CONDITIONER PLAN

SKALA 1 : 125

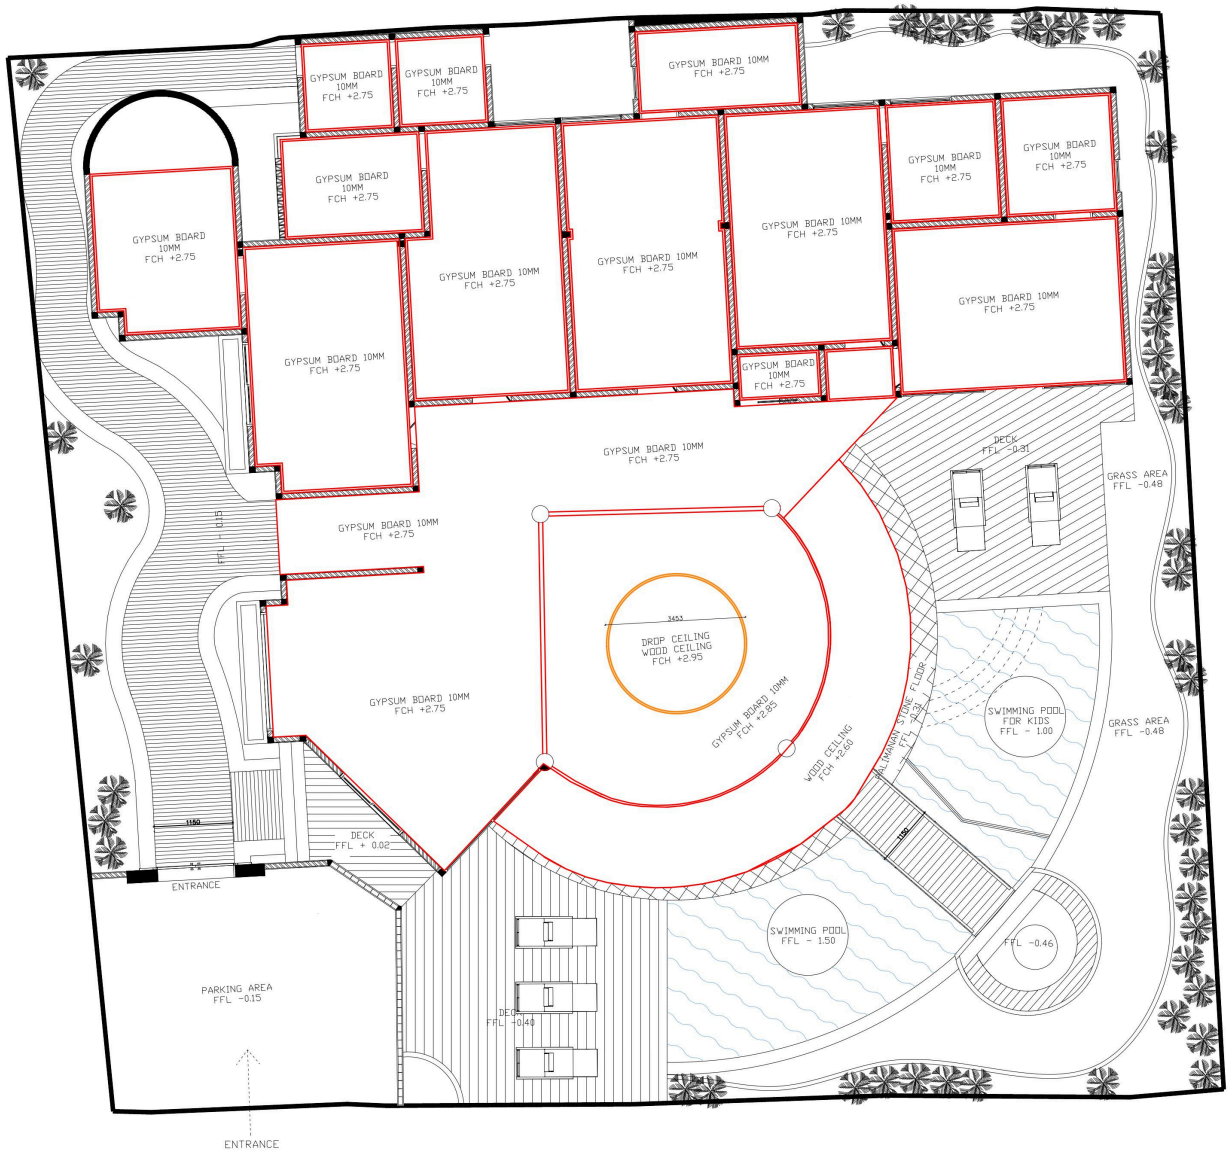


CEILING PLAN

SKALA 1 : 125

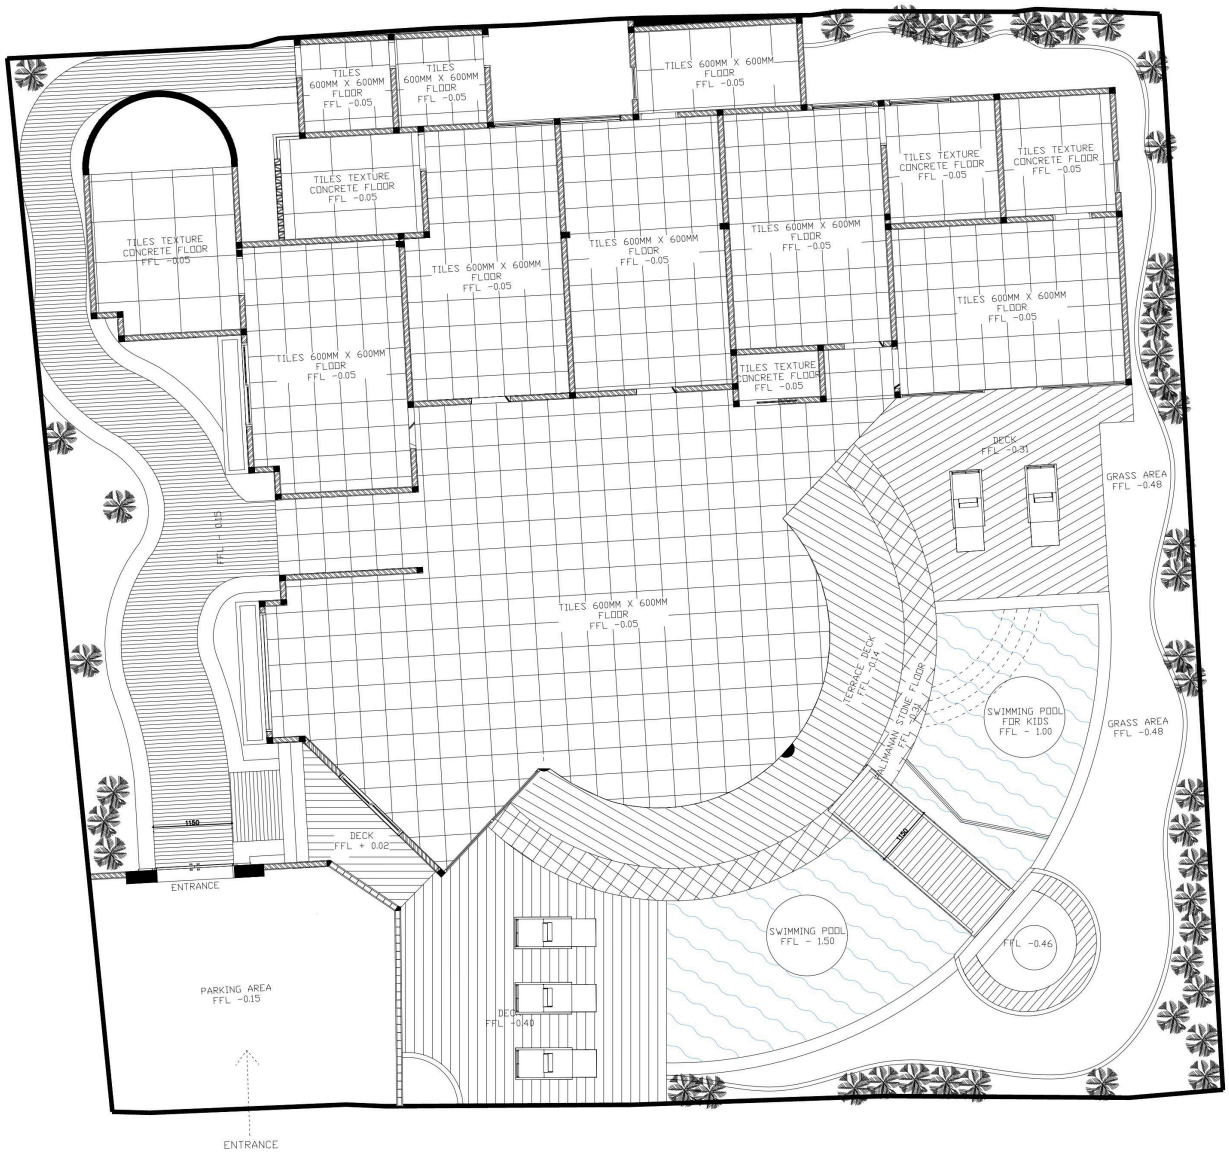

FLOOR PLAN


SKALA 1 : 125

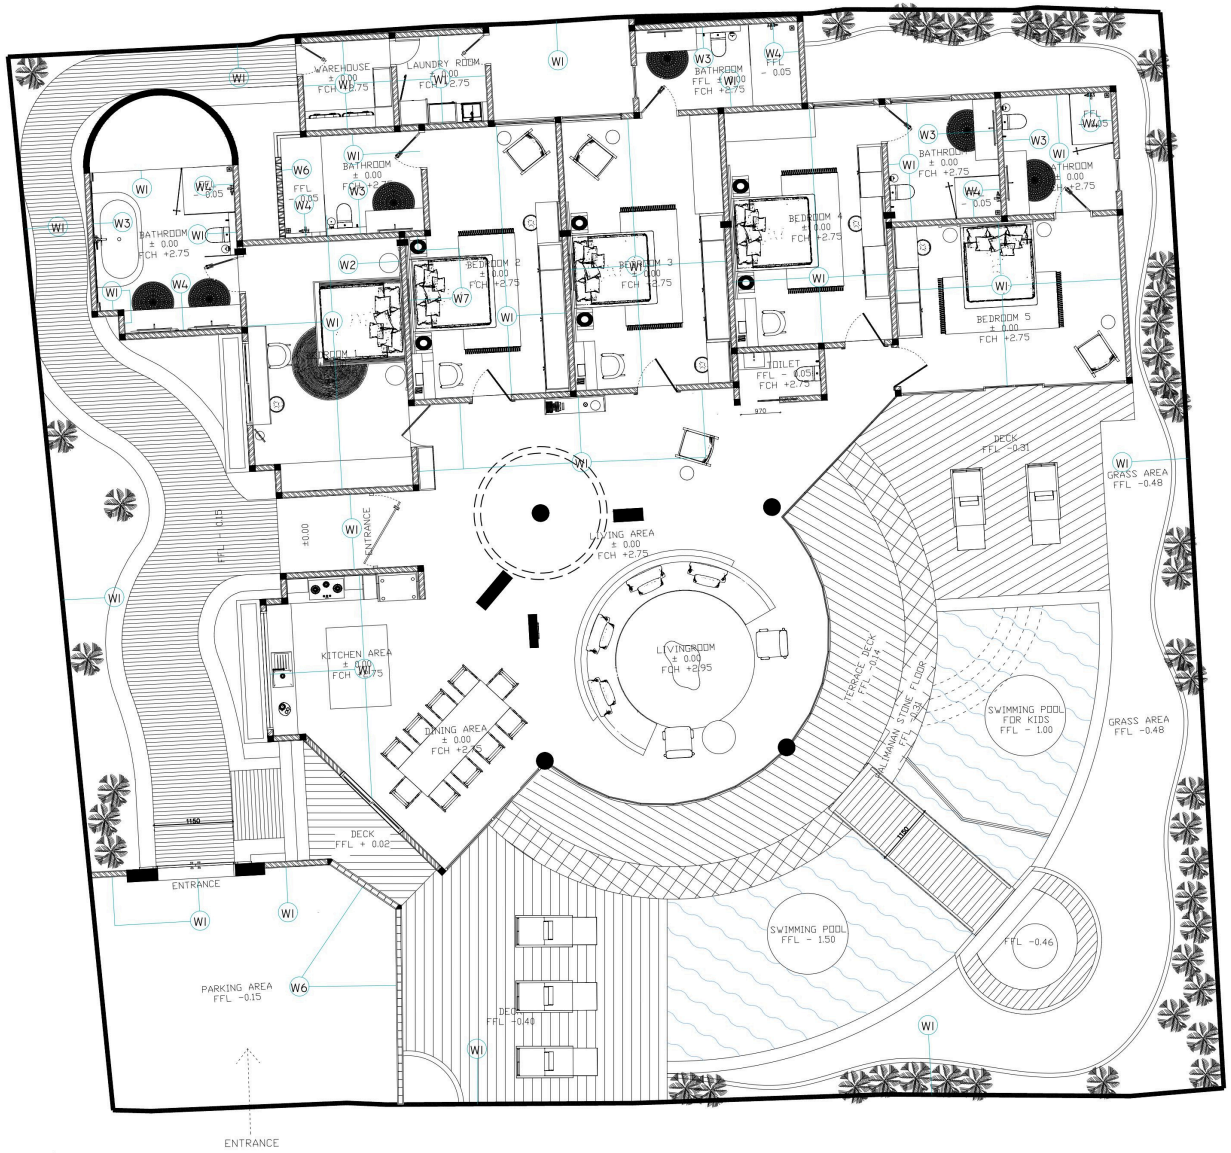

WALL FINISH PLAN

SKALA 1 : 125


SYMBOLS	LEGEND	AMOUNT
W1	WALL FINISH BEIGE PAINT	NTS
W2	WALL FINISH PAINT + WALLPAPER	NTS
W3	WALL FINISH PAINT + WALL PANEL	NTS
W4	CERAMIC WALL	NTS
W5	PALIMANAN STONE WALL	NTS
W6	TERRA COTTA LOSTER WALL	NTS
W7	PHILIP LAKEMAN TILES WALL	NTS

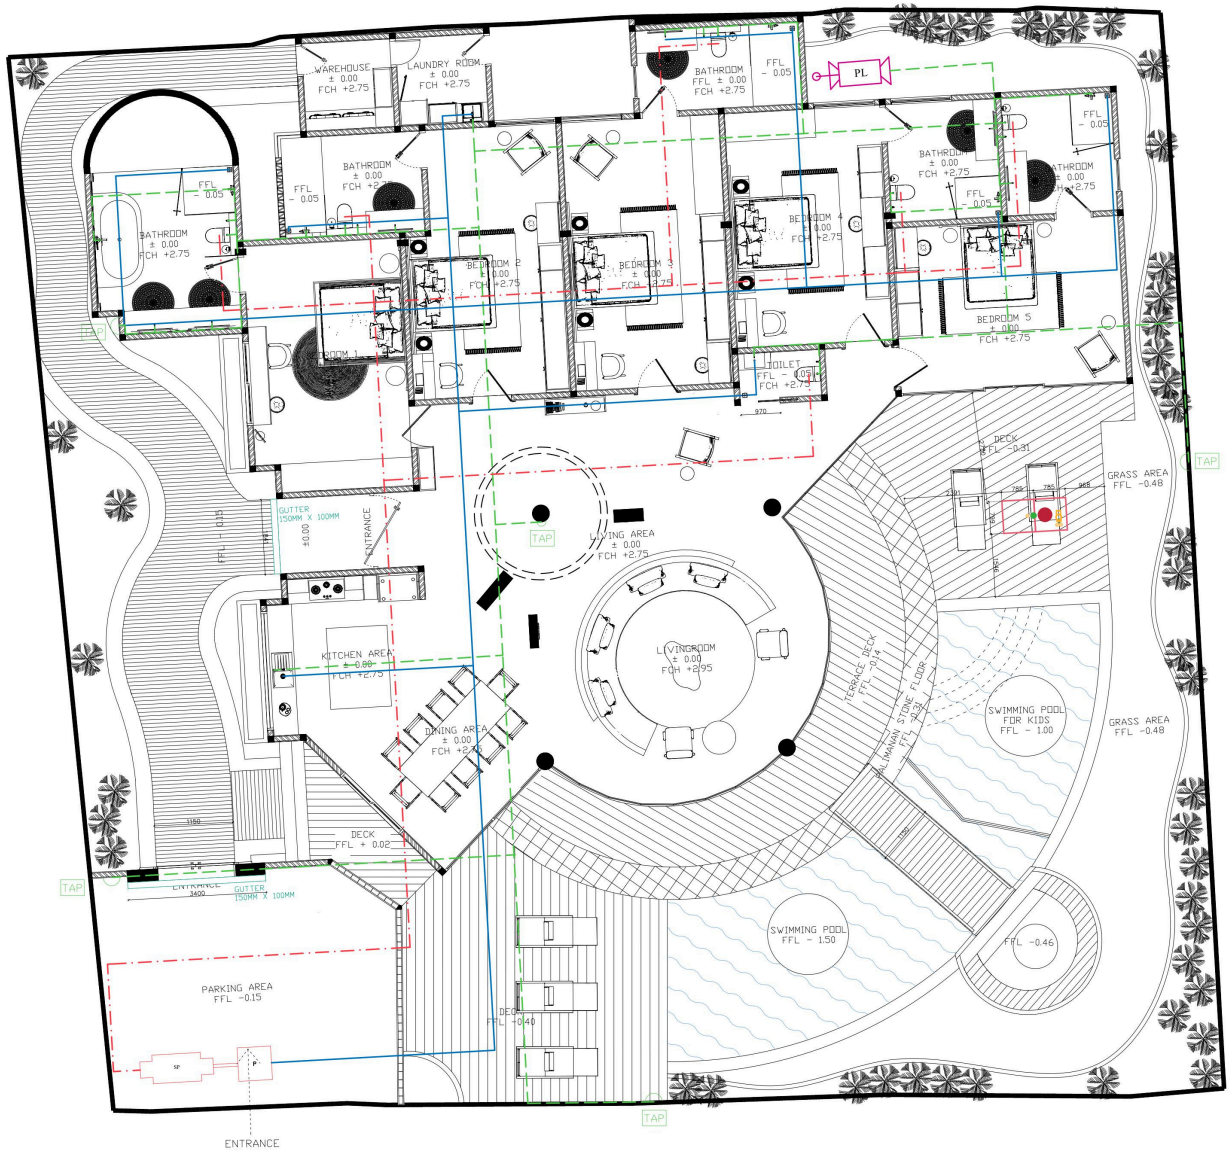

PLUMBING PLAN

SKALA 1 : 125

LEGENDS		AMOUNT
PL	ELECTRIC WATER PUMP	1
	CLEAN WATER (PVC PIPE 12.7MM DIAMETER)	NTS
	DIRTY WATER (PVC PIPE 110MM DIAMETER)	NTS
	IMPERATION WATER (BIOPORY PIPE 110MM DIAMETER)	NTS
SP	SEPTICTANK	1
P	IMPERATION	1

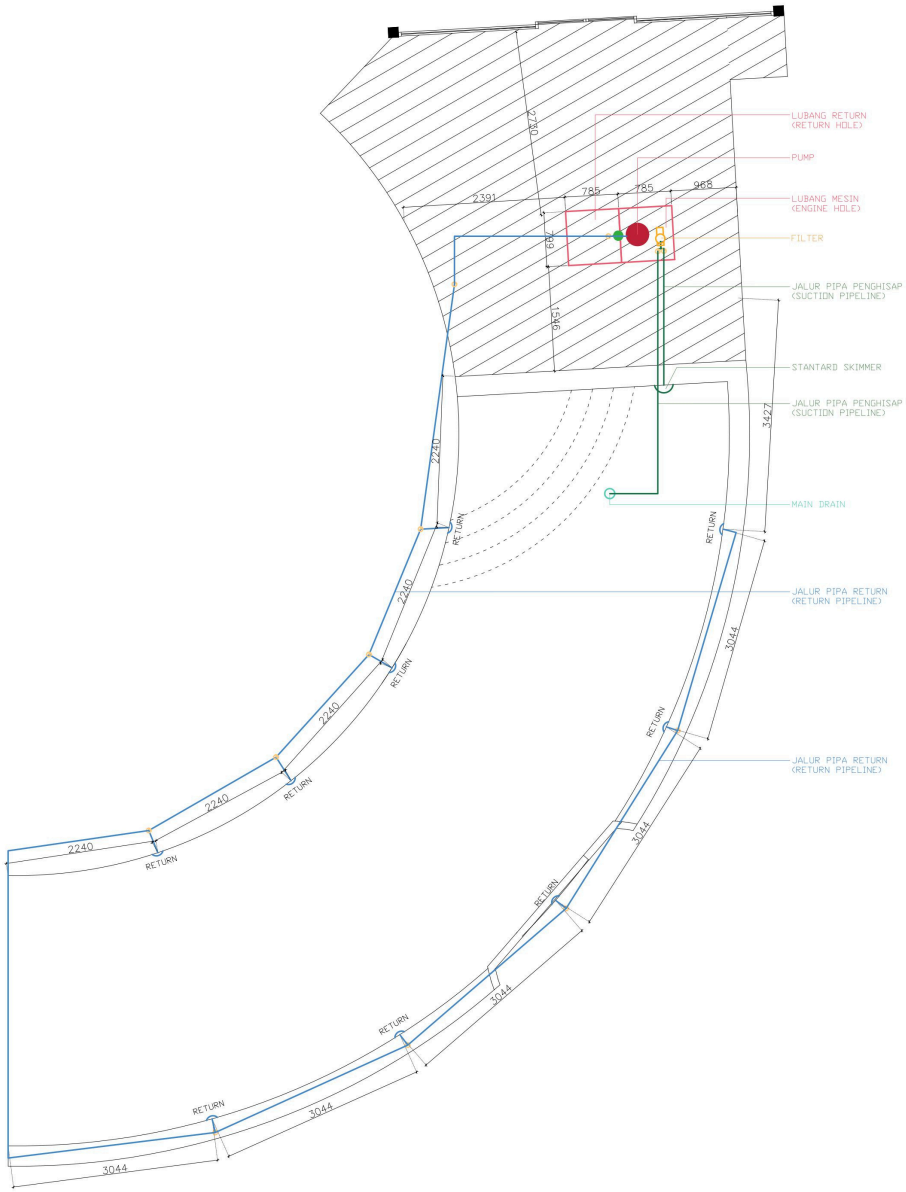

POOL DETAILS

SKALA 1 : 75