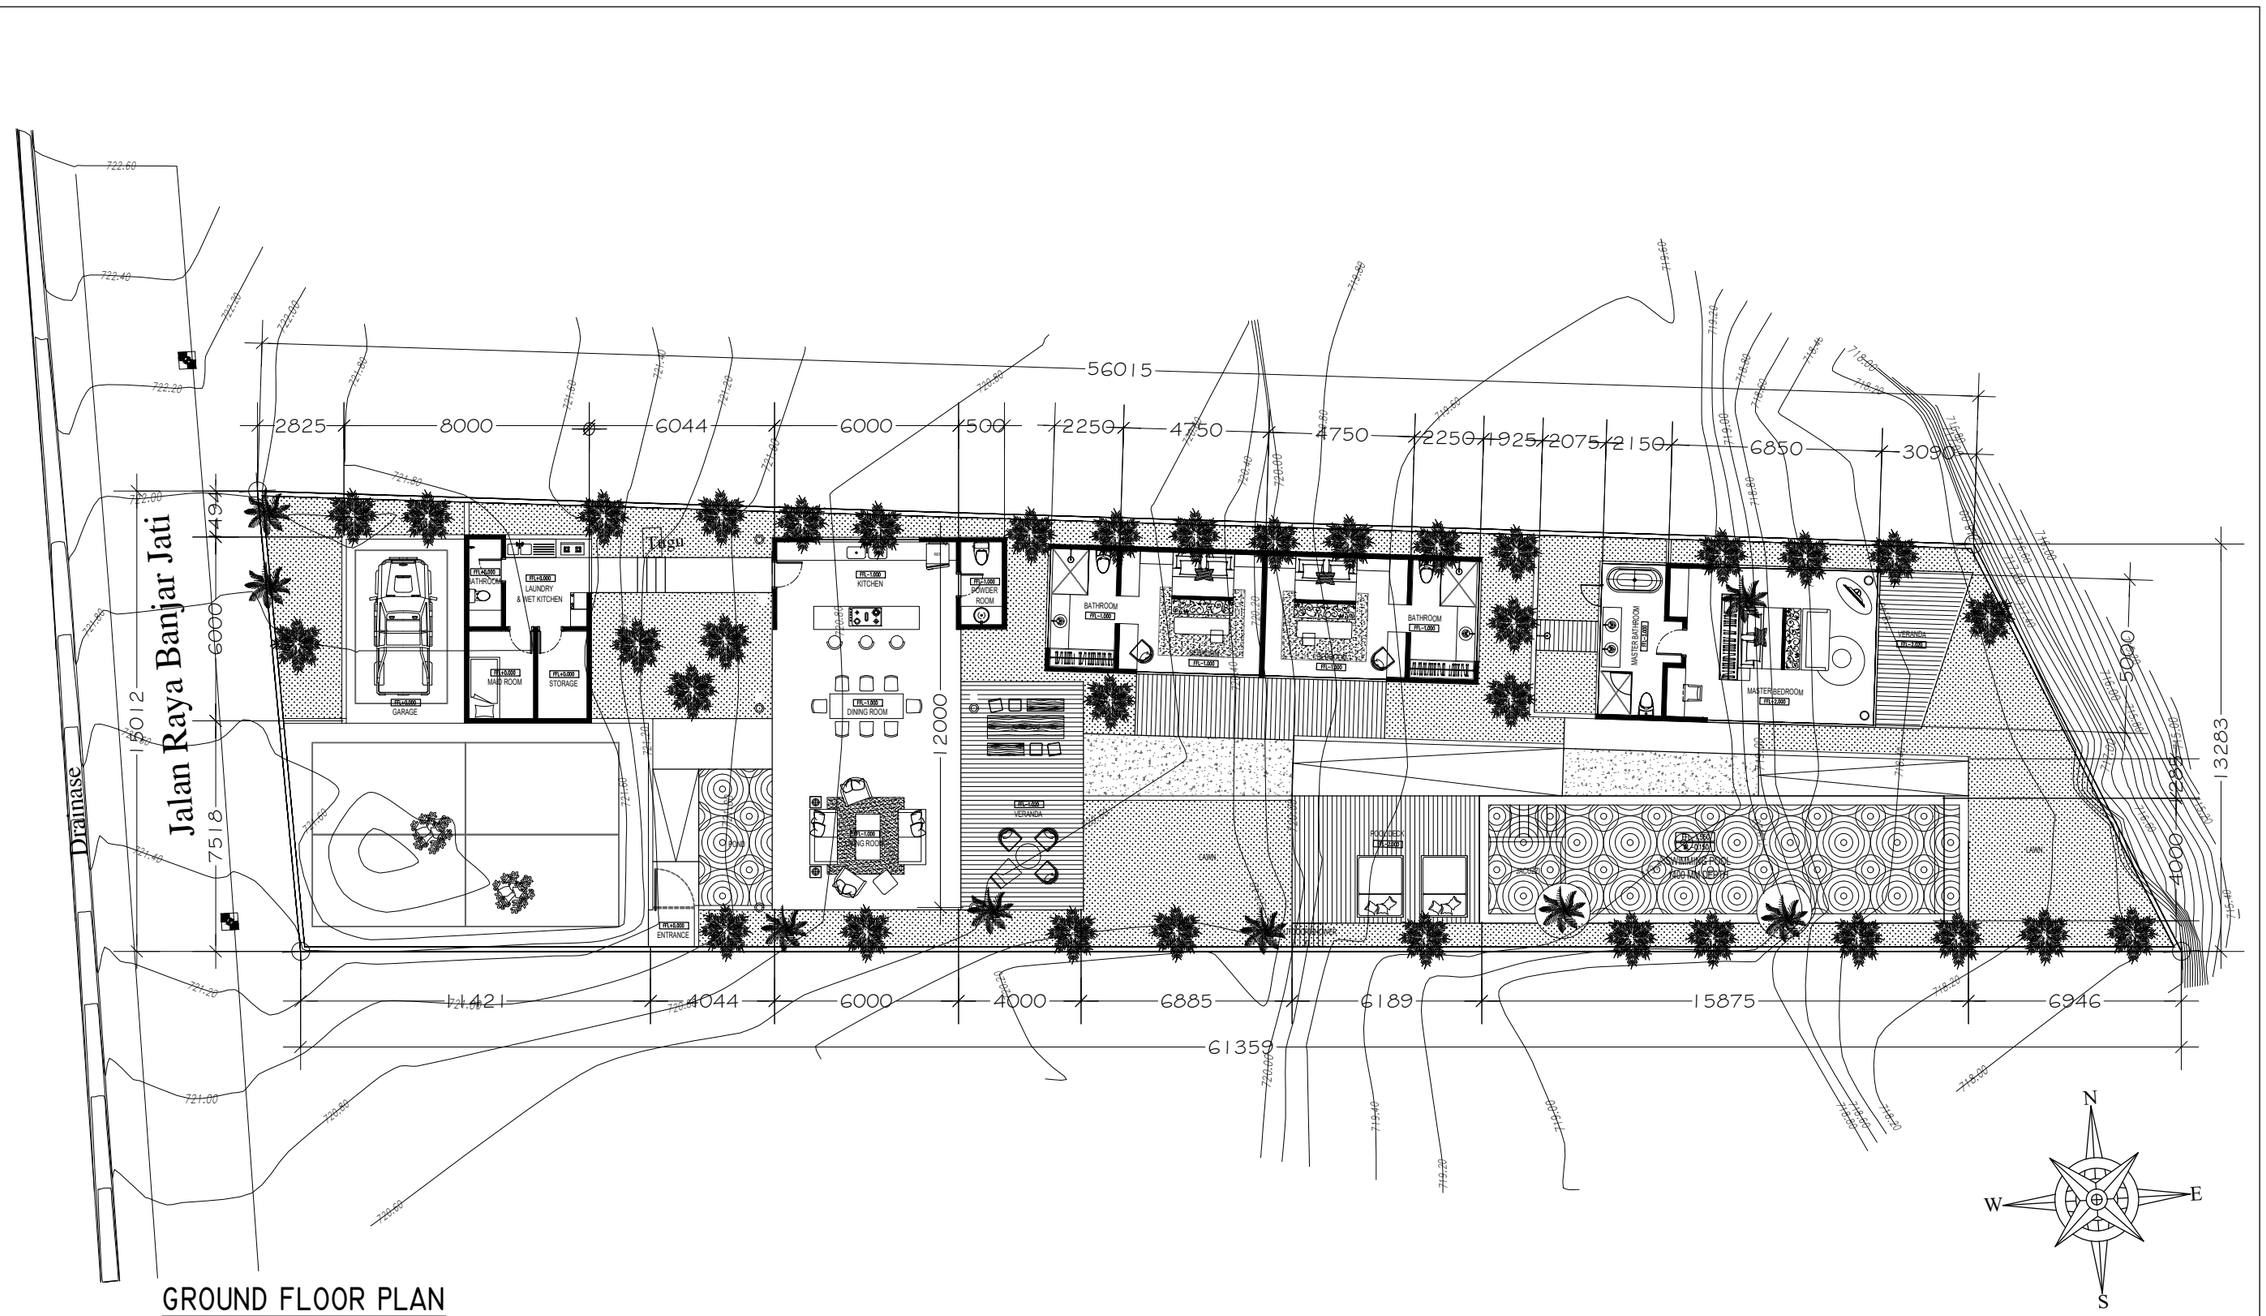

GROUND FLOOR PLAN

SCALE I : 200