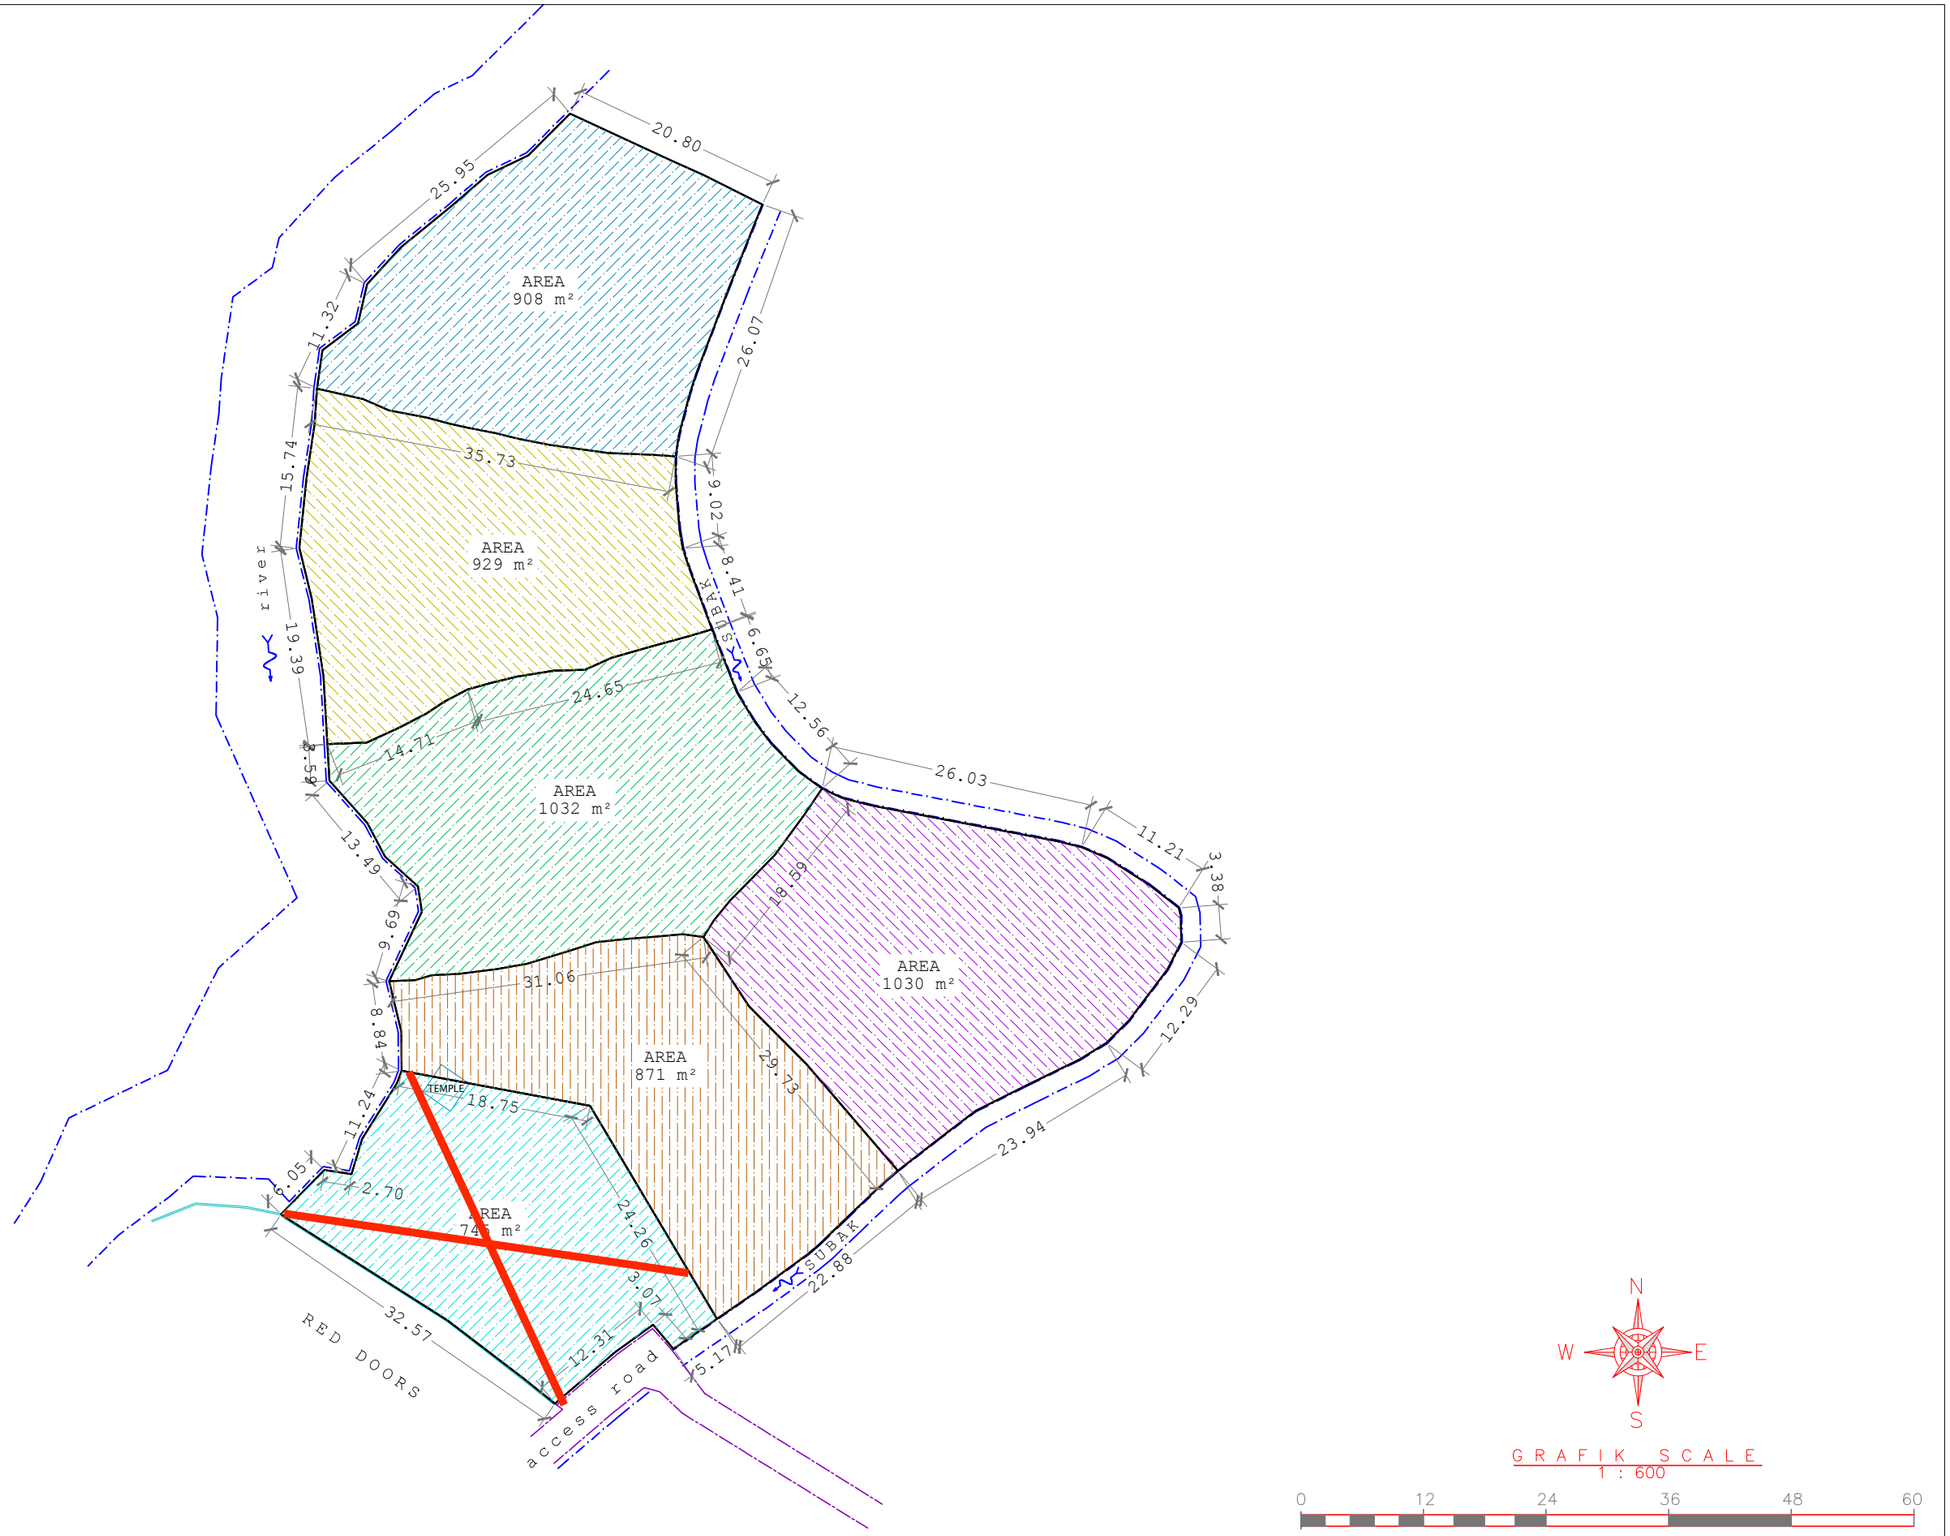

PROJECT NAME PERERENAN LAND BOUNDARY PERERENAN – MENGWI – BADUNG – BALI	DRAWING TITLE TOPOGRAPHY DRAWING	TOTAL AREA 5515 m²	GENERAL LEGEND
	SUB DRAWING TITLE LAND BOUNDARY INFORMATION	SURVEY BY Nusa Bagoes Survey E-mail nbs_survey@yahoo.co.id Office : jl. Sedap malam gg. nuansa 10 sanur - denpasar	: BOUNDARY : BUILD EXISTING : ROAD : FENCE : RIVER / DRAINAGE
CLIENT S.A.B.A	NO. DRAWING: LB-01 SCALE: 1 : 600 FILE	DRAWN BY: Puspayana Phone no.: +62 81246 88758 DATE: desember 2019	: CONTOUR INTERVAL 25 Cm : BENCH MARK : BPN MARK : COCONUT TREE : TREE
			: ELECTRICE POLE